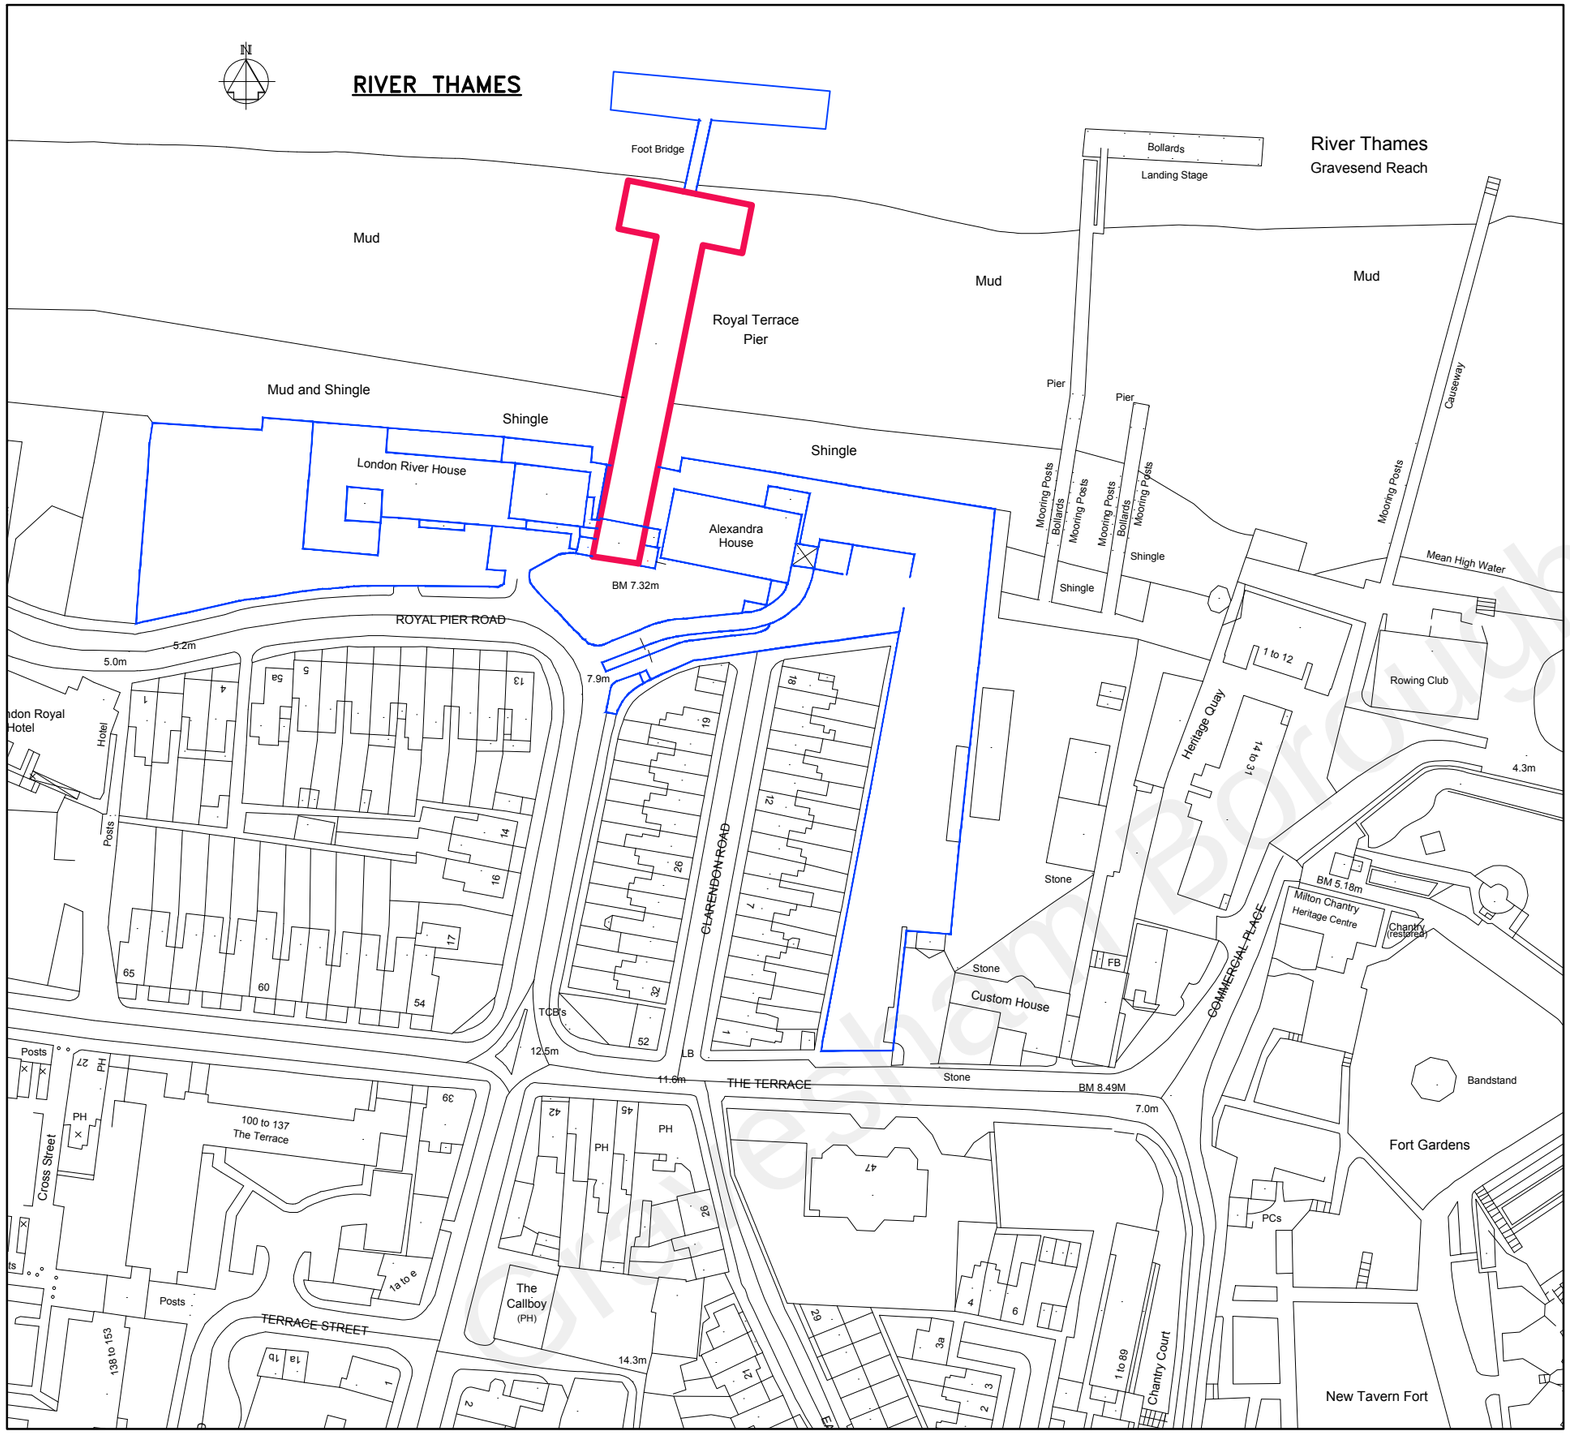


0 50M 100M 150M 200M

SCALE IN METRES

## KEY

APPLICATION BOUNDARY

AREA WITHIN PLA OWNERSHIP

| Rev | Description | By | Date |
|---|---|---|---|

PORT OF LONDON AUTHORITY


CIVIL ENGINEERING DEPARTMENT
London River House
Royal Pier Road
Gravesend
Kent DA12 2BG
Telephone 01474 562250
E-Mail: CivEng@pla.co.uk
Web site: www.pla.co.uk


Location
ROYAL TERRACE PIER
ROYAL PIER ROAD
GRAVESEND KENT

Drawing Title
ROYAL TERRACE PIER
REFURBISHMENT

| Date | Scale (@A3) | Drawn | Engineer |
|---|---|---|---|
| 11/08/22 | 1:1250 | RAC | M.ATKINS |

Drawing Number
RTP/C/004

Rev.

Gravesham Borough Council