
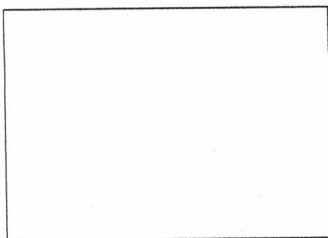


PROPOSED BLOCK PLAN 1 BRITANNIA DR, RUP, GRAVESEND

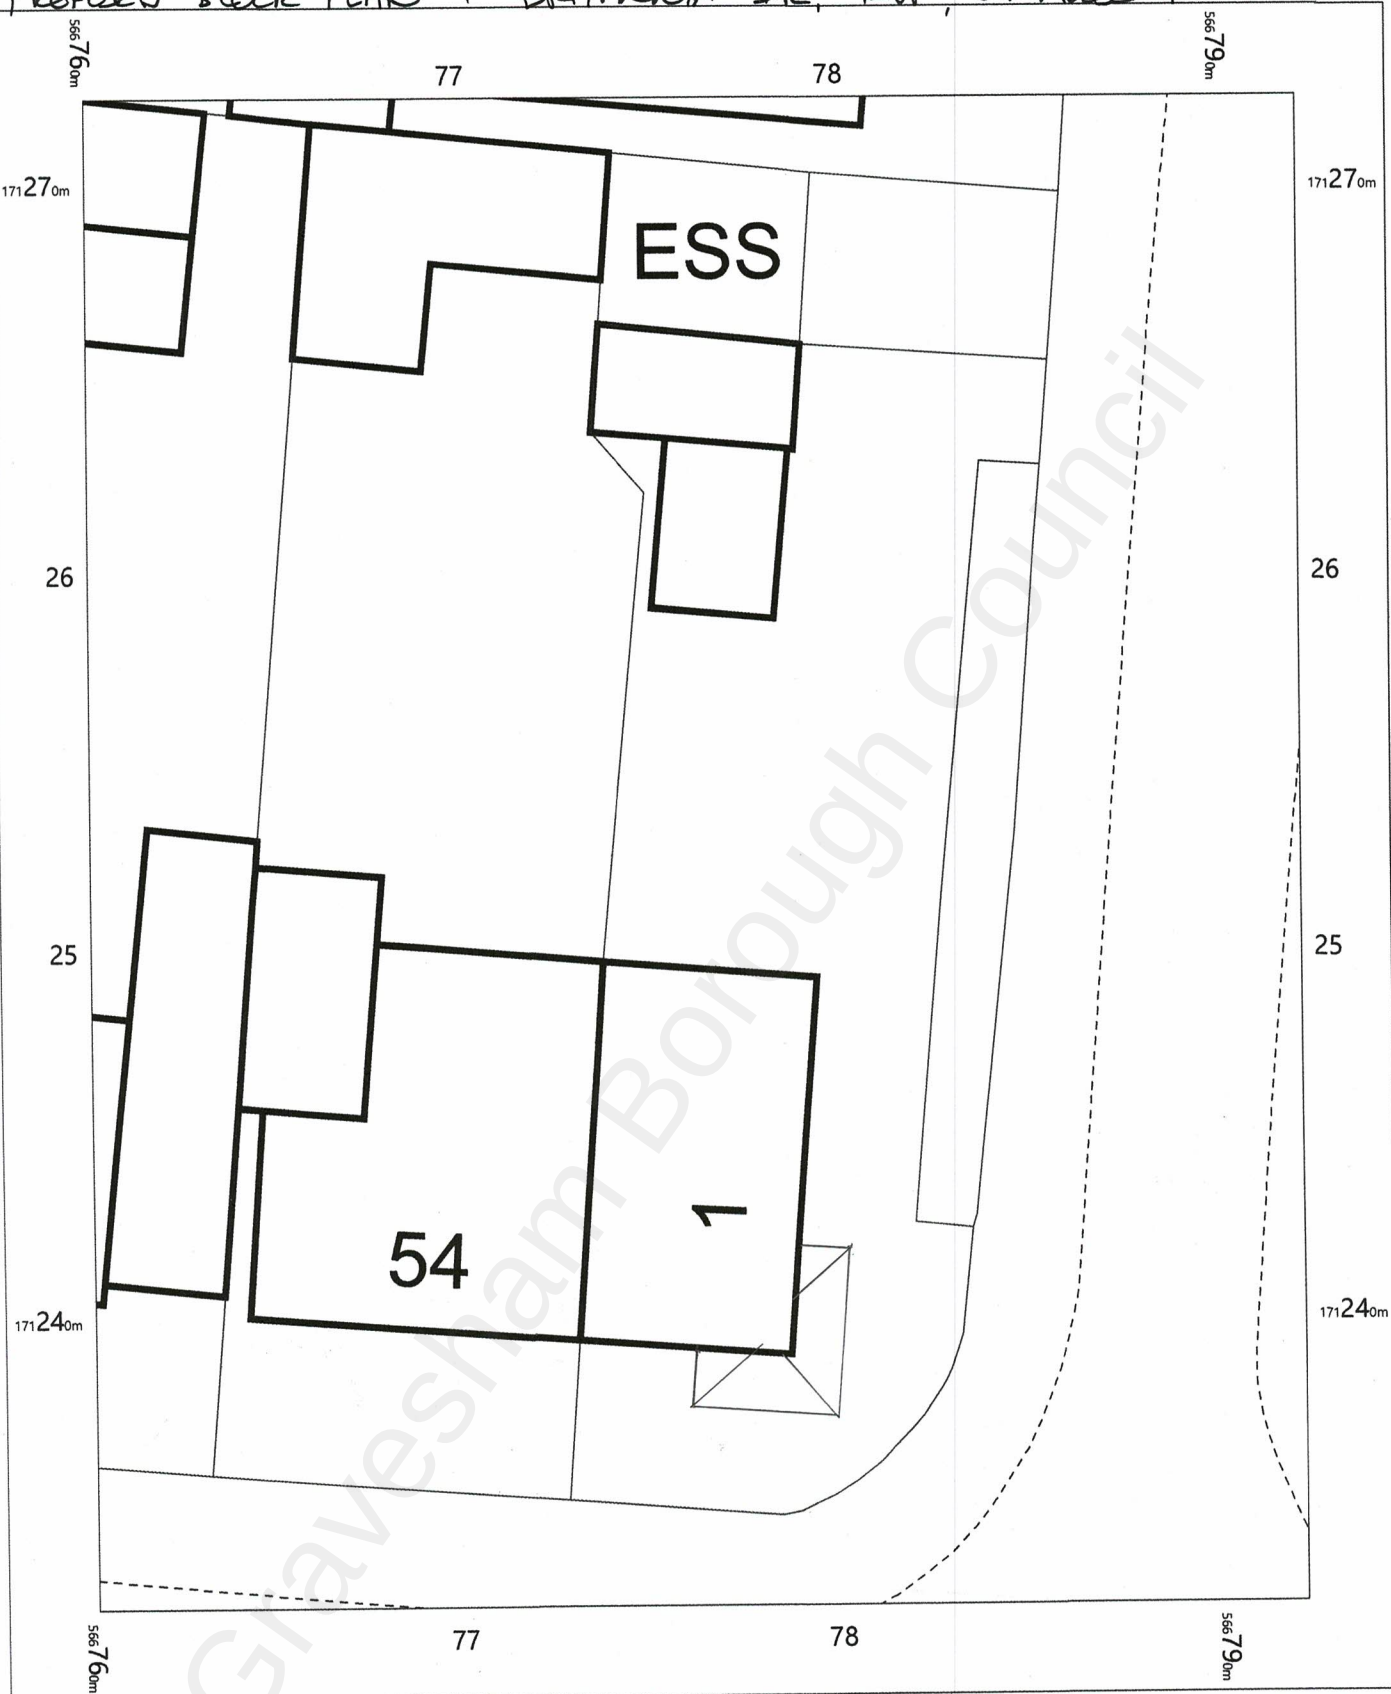

OS MasterMap 1250/2500/10000 scale
 Tuesday, June 7, 2022, ID: CM-01042929
www.centremapslive.co.uk

1:200 scale print at A4, Centre: 566776 E, 171253 N

©Crown Copyright Ordnance Survey. Licence no. AC0000849896

