
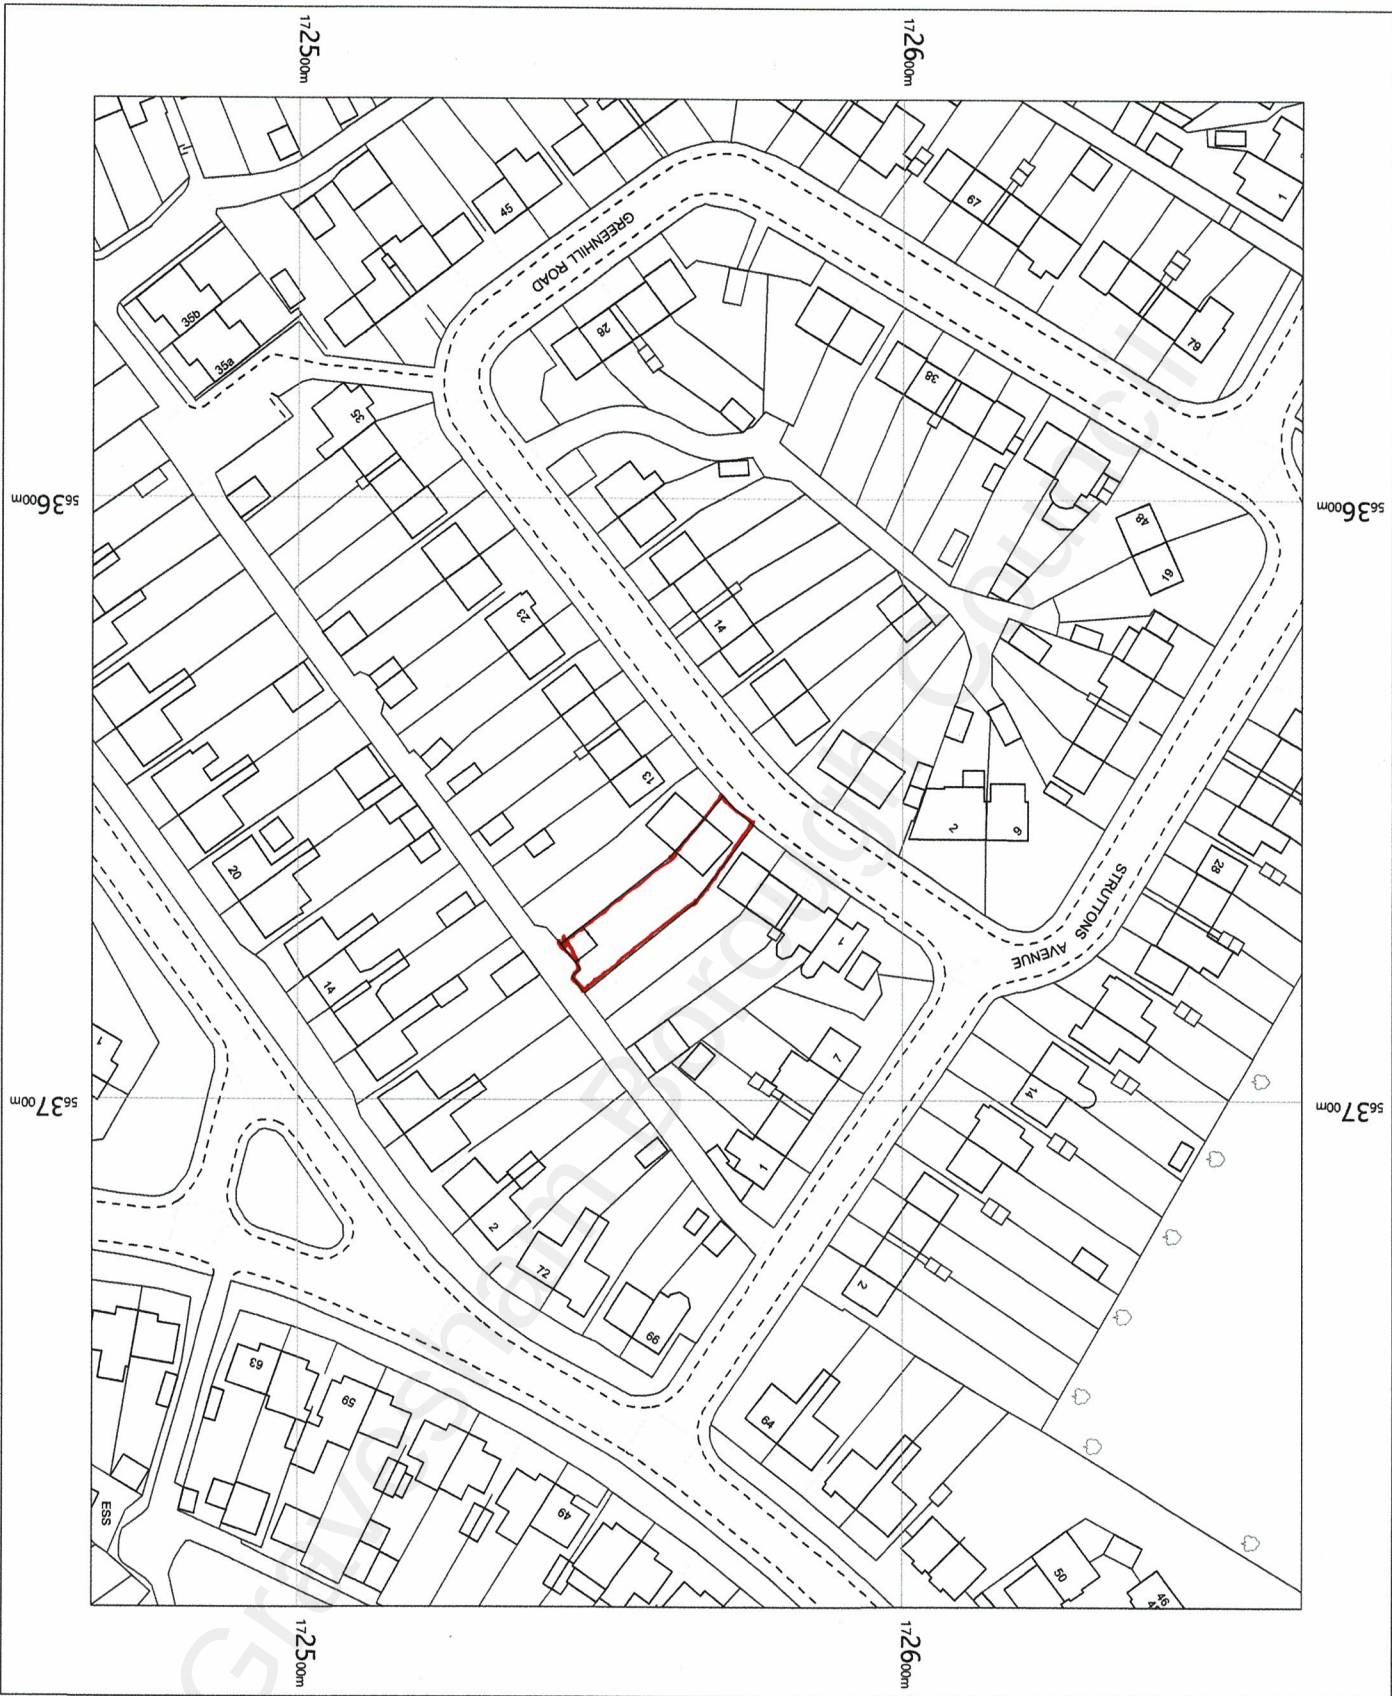


OS MasterMap 1250/2500/10000
scale
Tuesday, June 7, 2022, 10:00
CM-01042924
www.centremapslive.co.uk

1:1250 scale print at A4, Centre:
563659 E, 172566 N

©Crown Copyright Ordnance
Survey, Licence no. AC0000849896

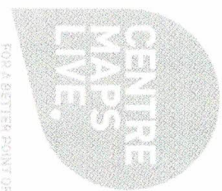

FOR A BETTER POINT OF VIEW