
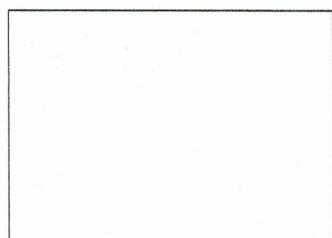
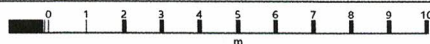


PROPOSED BLOCK PLAN 9 GREENHILL RD, NORTHFLEET.

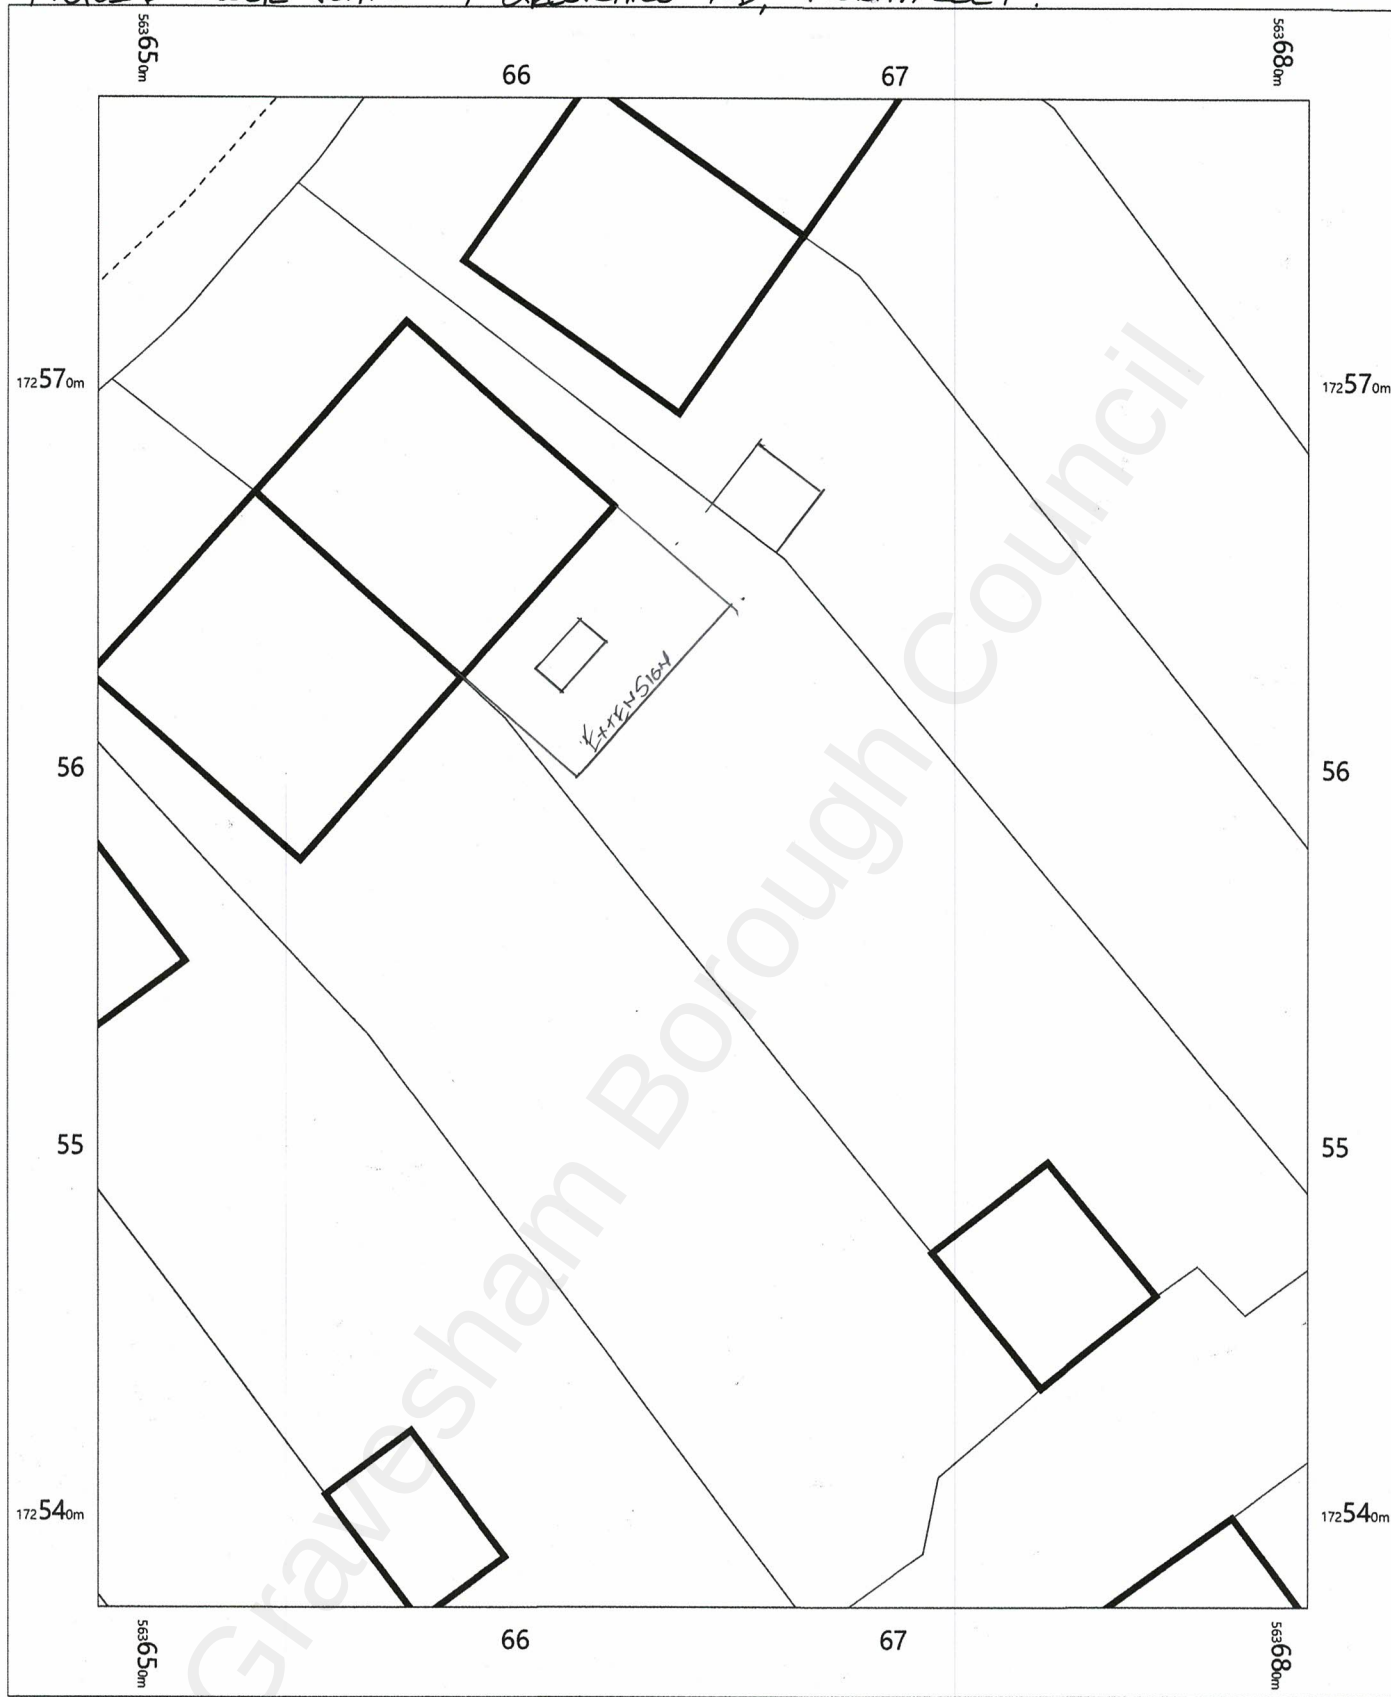

OS MasterMap 1250/2500/10000 scale
Tuesday, June 7, 2022, ID: CM-01042925
www.centremapslive.co.uk

1:200 scale print at A4, Centre: 563665 E, 172558 N

©Crown Copyright Ordnance Survey. Licence no. AC0000849896

