


Norah Lane

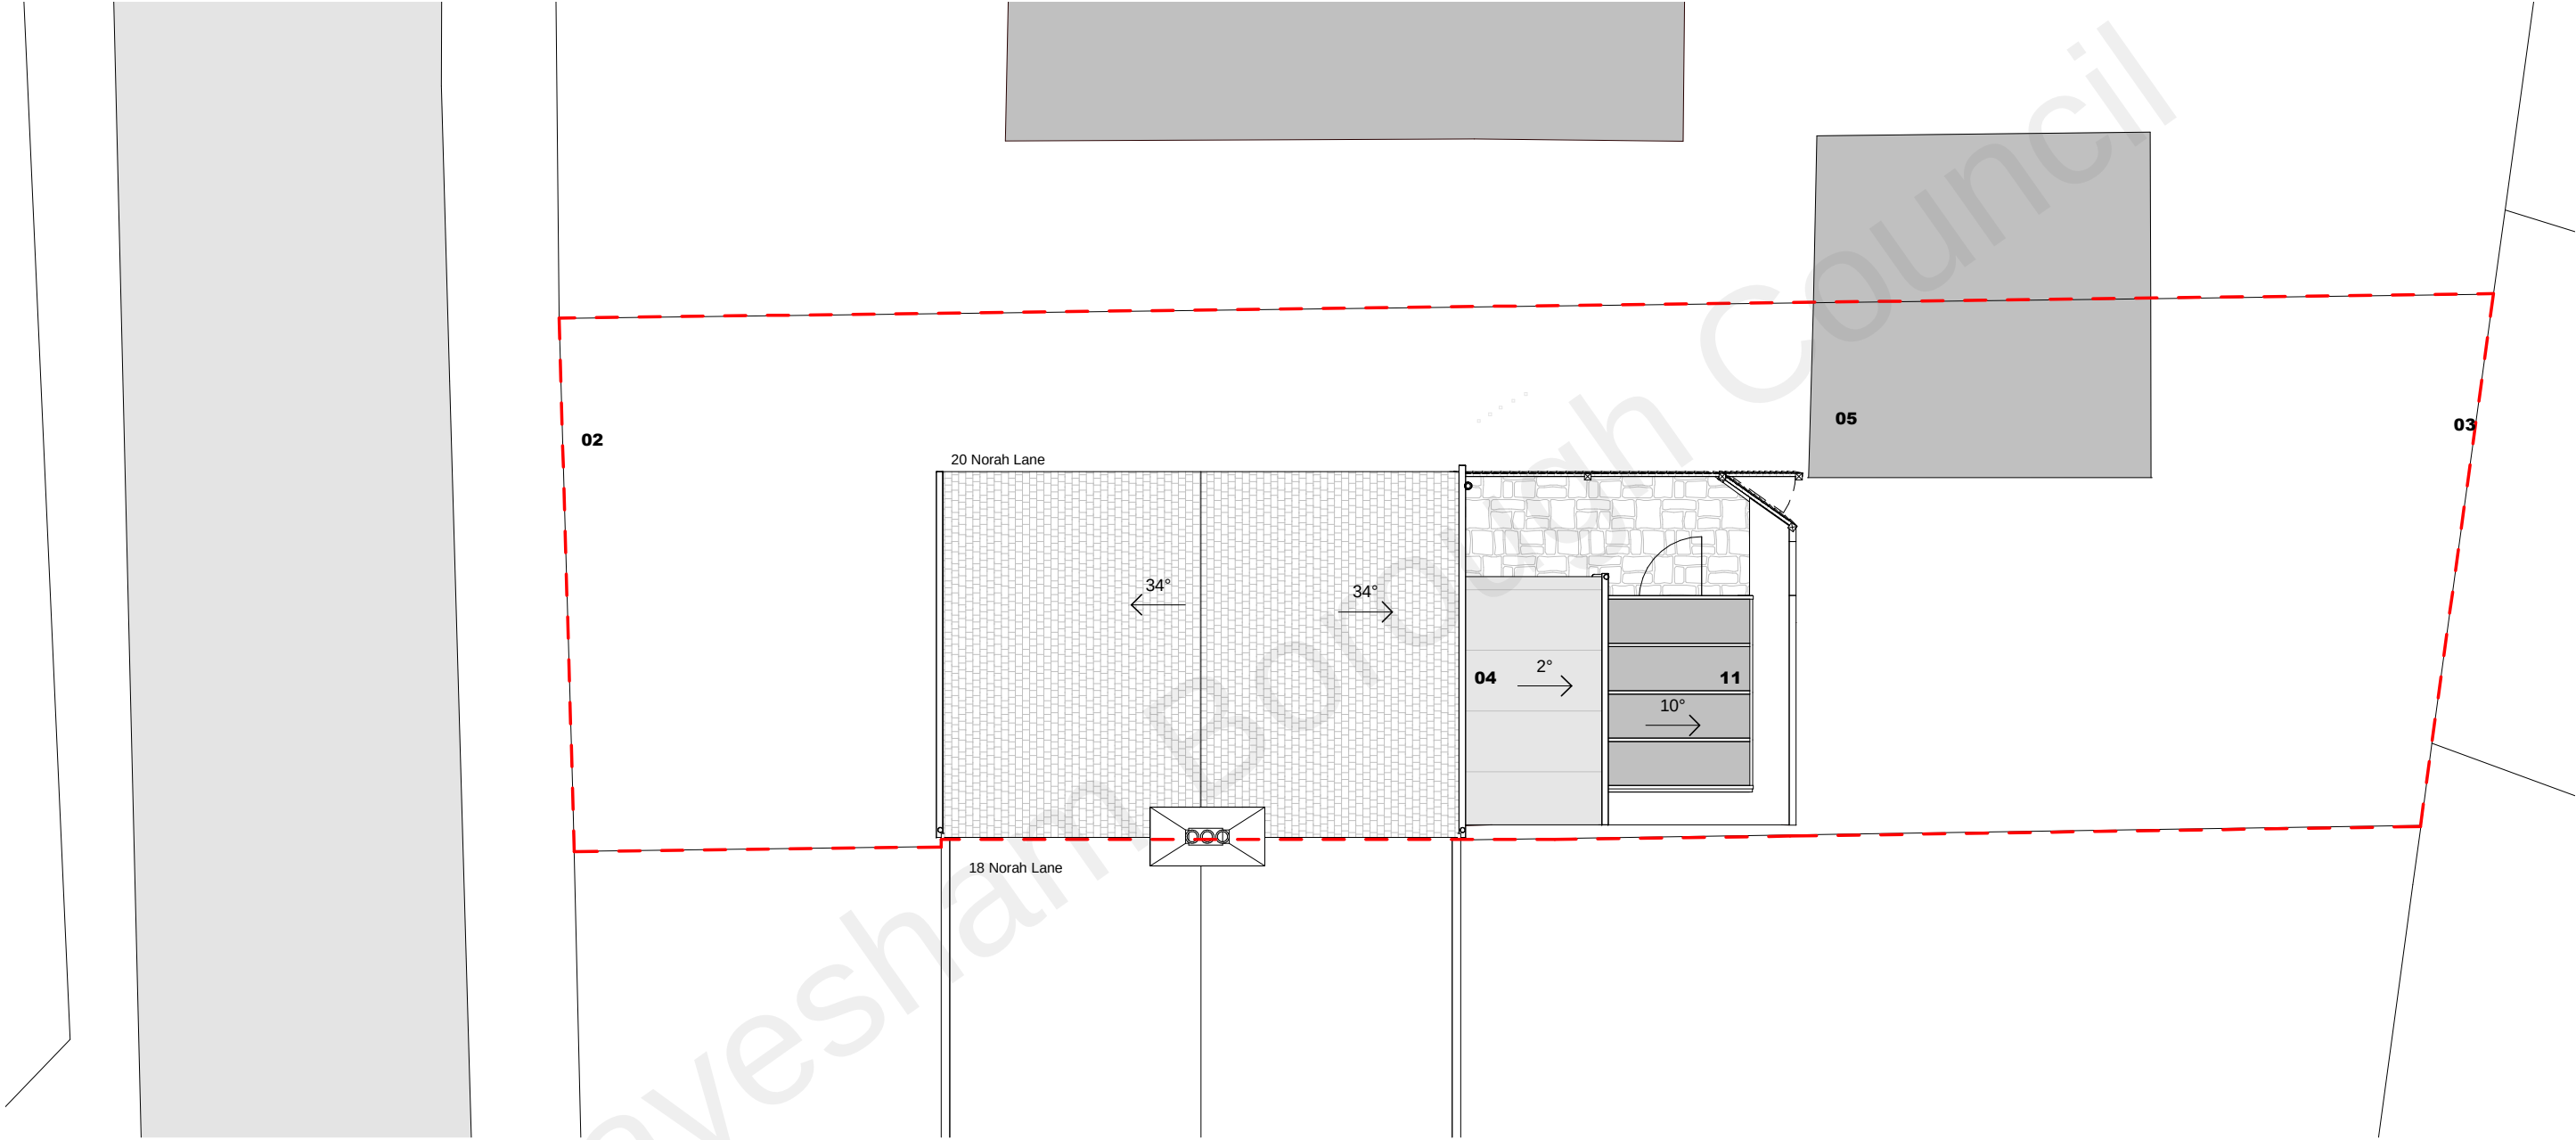

NOTE;
Property Red Line based on Land Registry Title Plan K215415

- KEY**
- 02 existing front garden
 - 03 existing back garden
 - 04 existing rear extension
 - 05 existing garage
 - 11 existing conservatory



- KEY**
- Red Line - Property Boundary
 - Black Lines - Exist. Structures



PROJECT
House Refurbishment

CLIENT
Alex & Chris Doherty

ADDRESS
20 Norah Lane
Higham
ME3 7EP

TITLE
Existing Site Plan

PURPOSE OF ISSUE
Planning

SCALE
1 : 100

JOB NO.
2201-ME3

D
MD

C
MD

DATE
14.02.2022

REVISION
4

/ architecture
/ interiors
/ design

07956805212
www.marchindesign.com
march.in.design@gmail.com



A3