


Figure 1.4

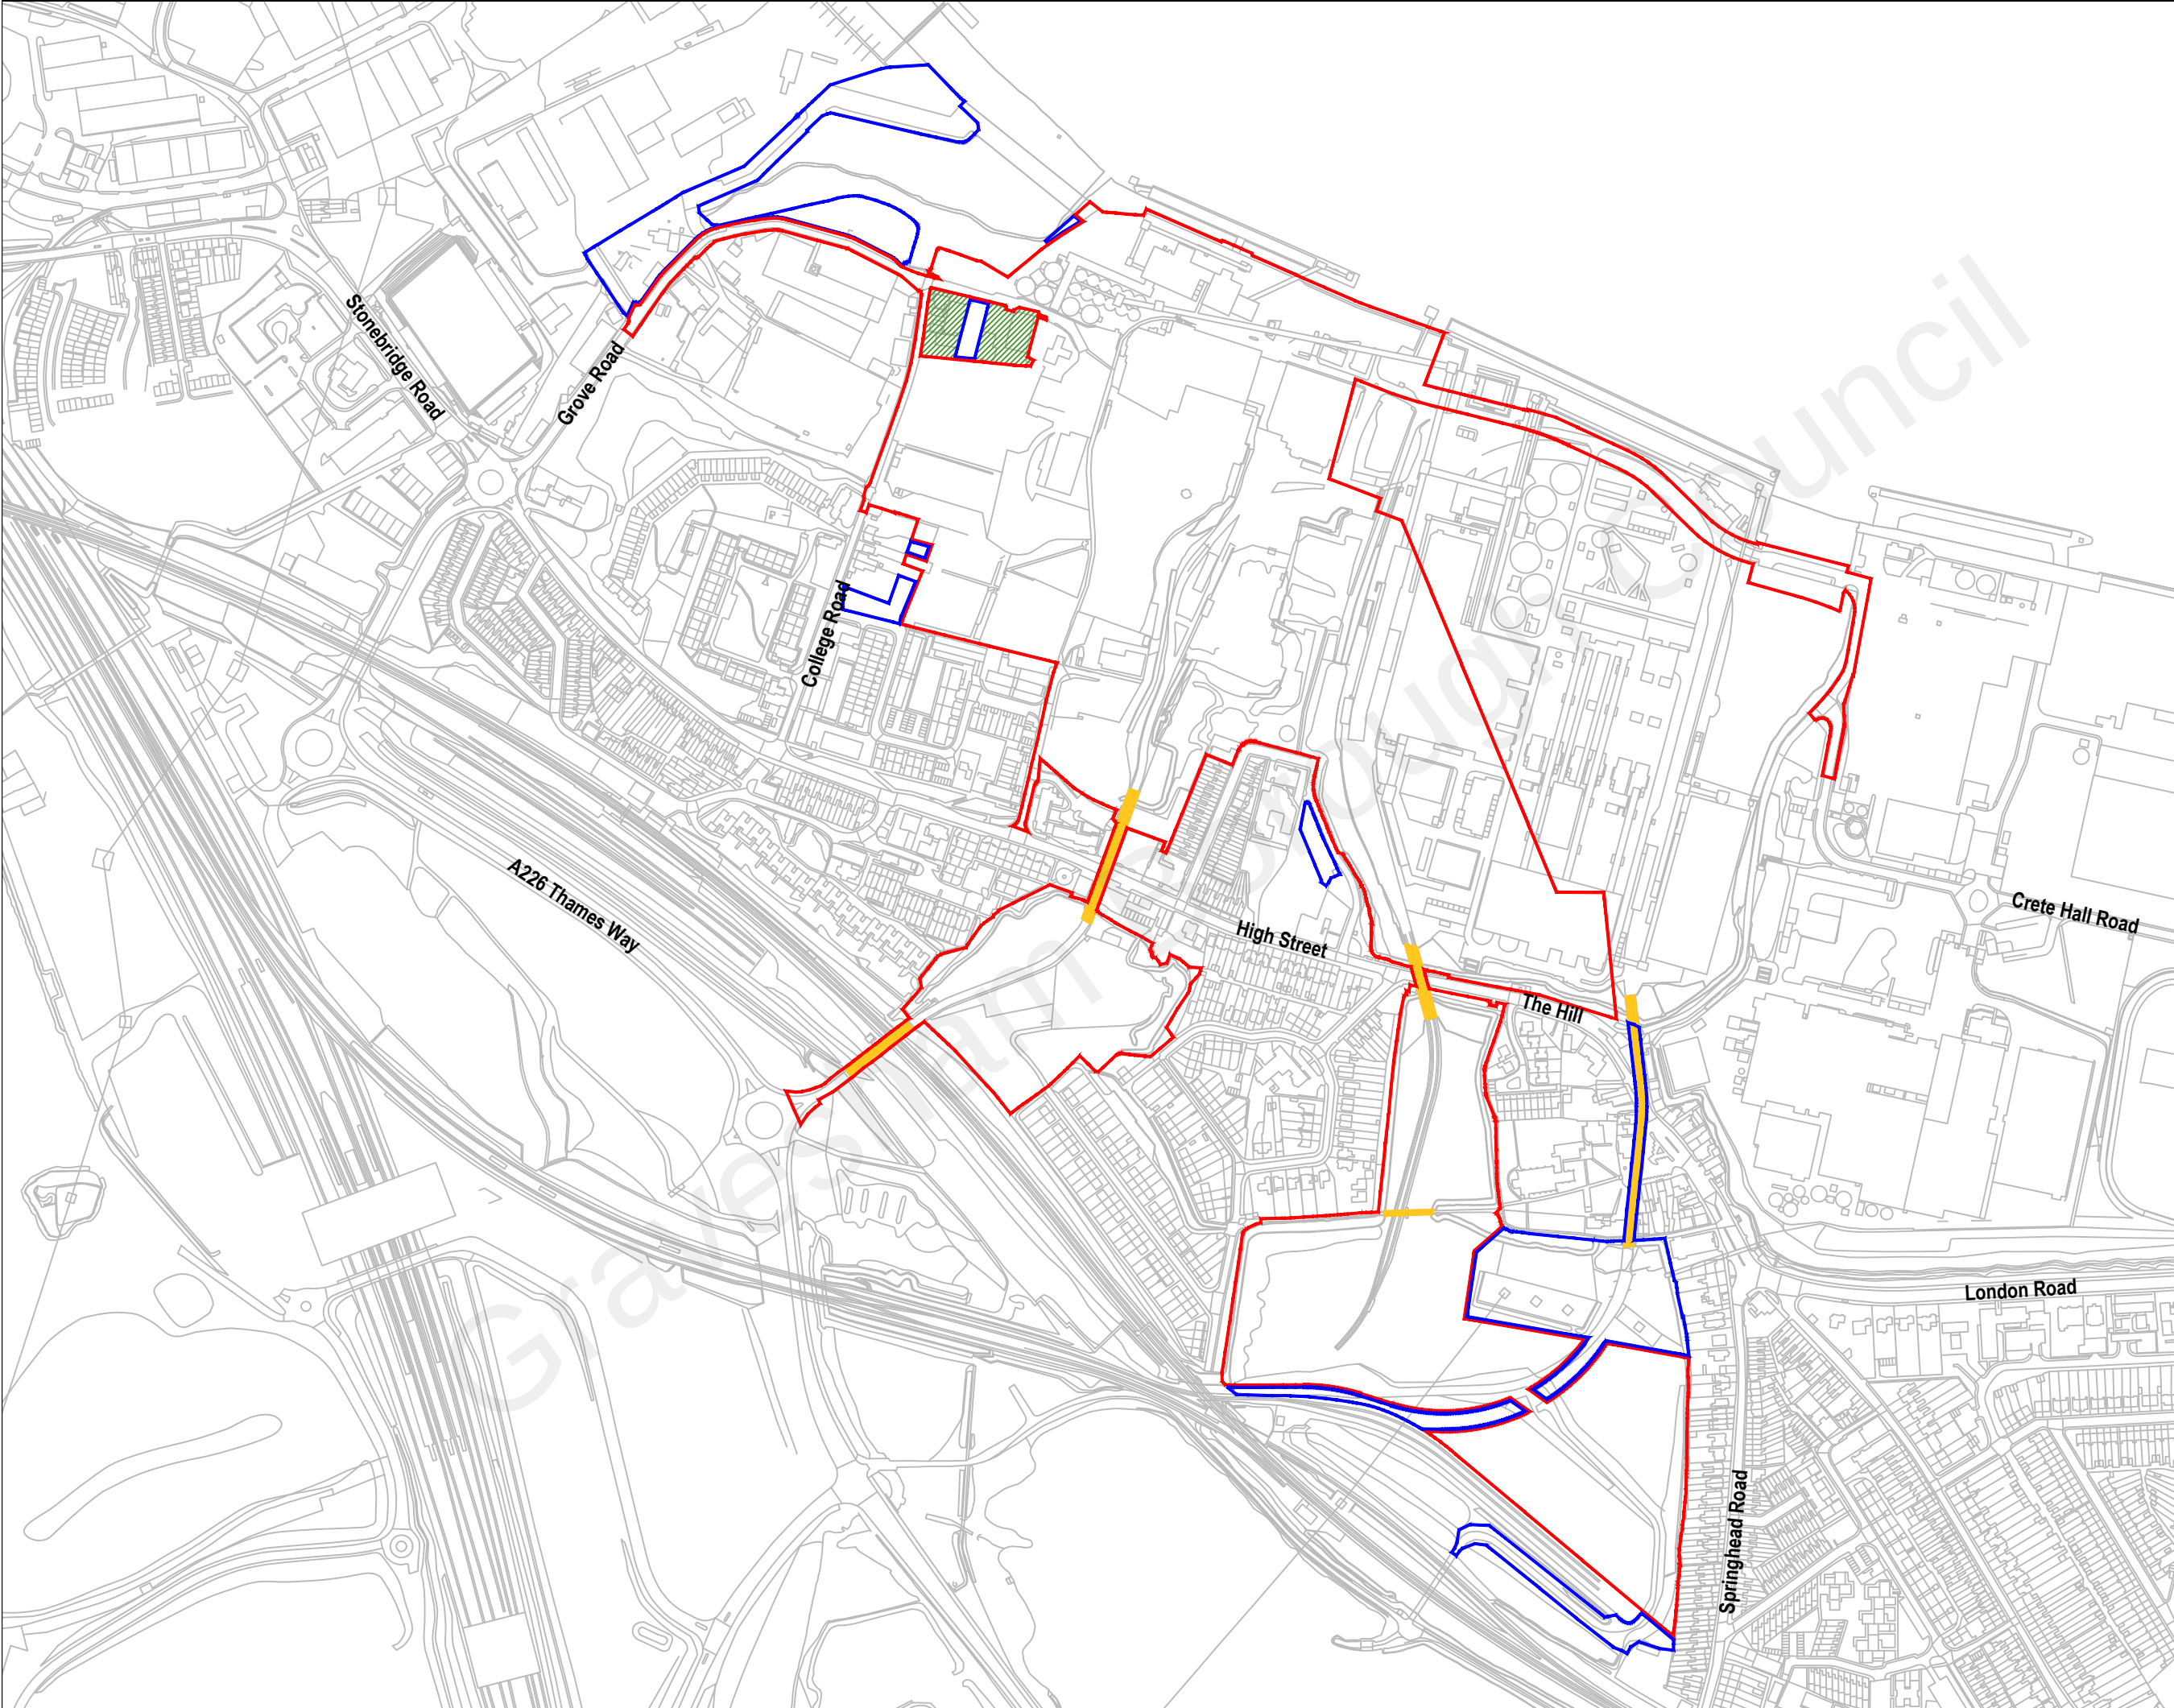

- Key
- Application Boundary
Total Area - 31.14ha
 - Other Land Under Applicants Control
 - Tunnels & Footbridges
 - Land to be Excluded from the Application

Do NOT scale from this drawing.
All dimensions are to be checked on site and any discrepancies should be immediately reported to the originator of the drawing.
All information is copyright protected and may not be used or reproduced without prior permission.

Reproduced by permission of Ordnance Survey on behalf of HMSO.
© Crown copyright and database right 2008
All rights reserved.
Ordnance Survey Licence number 100022533

02-11-15 1:2500@A1 - 5000@A3



**Northfleet Works
Mixed Use
Planning Application Boundary**

Drawn	Designed	Checked	Approved	Drawing Number	Revision
ADW	PDC	PDC		LAF001/052	S

Northfleet Property LLP



DAVID LOCK ASSOCIATES LIMITED
50 NORTH THIRTEENTH STREET, CENTRAL MILTON KEYNES, MK9 3BP
TEL : 01908 666276 FAX : 01908 605747 EMAIL : mail@davidlock.com
www.davidlock.com