
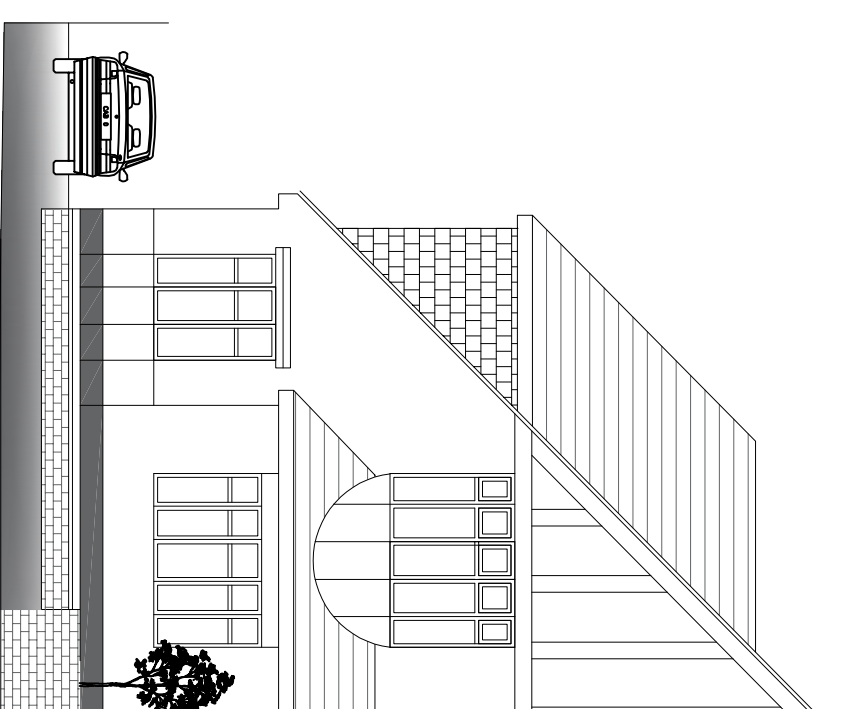


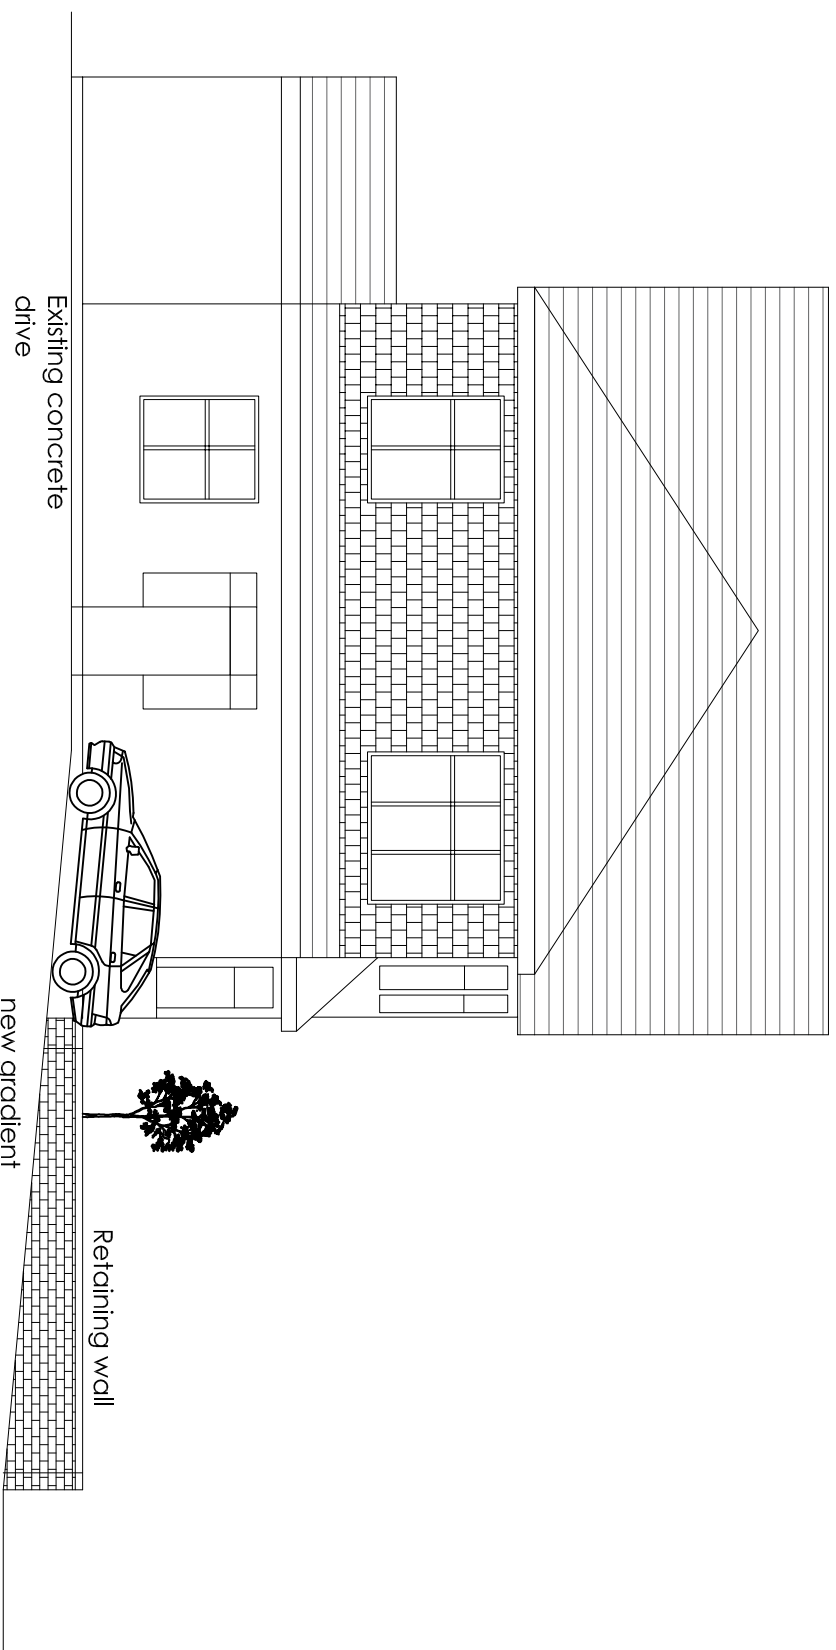

Project Mrs Reshpai Bains 3 Earl Road Northfleet Kent DA11 7AE Engineering works to the front garden to provide a hardstanding area for vehicle parking, including associated alterations to levels, drainage and boundary treatment						H Channa Picaroons Maidstone Road Platt Kent TN15 8LB Tel: 07828277909 E-mail: hbchanna@tiscali.co.uk	
Drawing Title Proposed Elevations				Drawn HC	Date Oct 2026	Scale 1:100	Drawing No. 3ER/A3/O2
	Rev	Description	Date				