
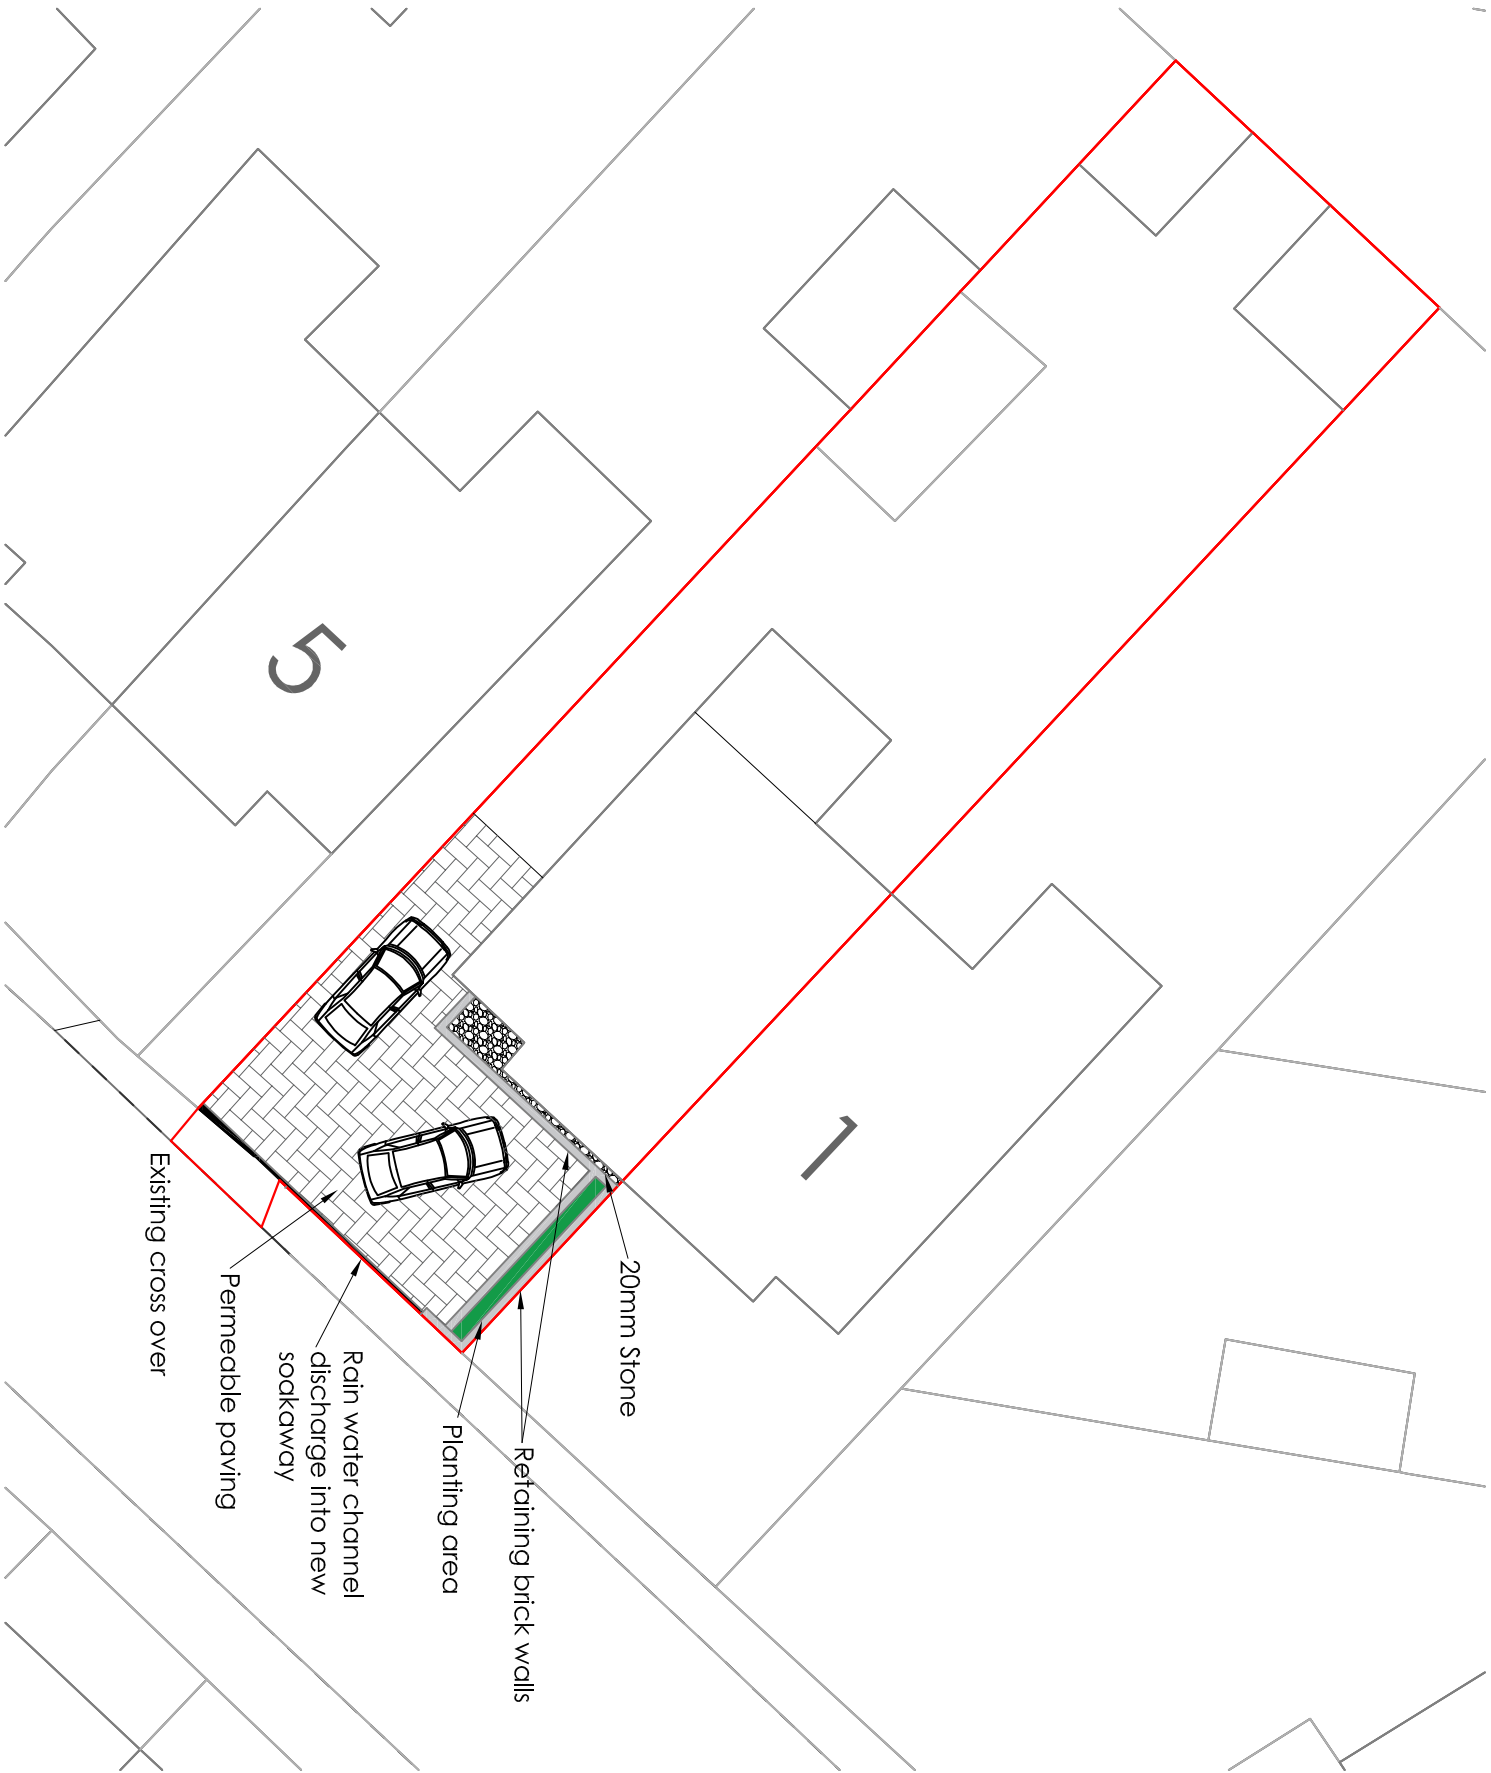


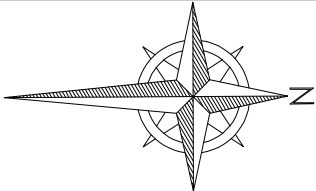

Project		Mrs Reshpal Bains 3 Earl Road Northfleet Kent DA11 7AE	
Drawing Title		Engineering works to the front garden to provide a hardstanding area for vehicle parking, including associated alterations to levels, drainage and boundary treatment	
Proposed Block Plan		Rev	Description
		Date	Drawn
			HC
			Oct 2026
			Scale
			1:200
			Drawing No.
			3ER/A3/O4
H Channa			
Picarons Maidstone Road Platt Kent TN15 8LB			
Tel: 07828277909 E-mail: hbechanna@tiscali.co.uk			