



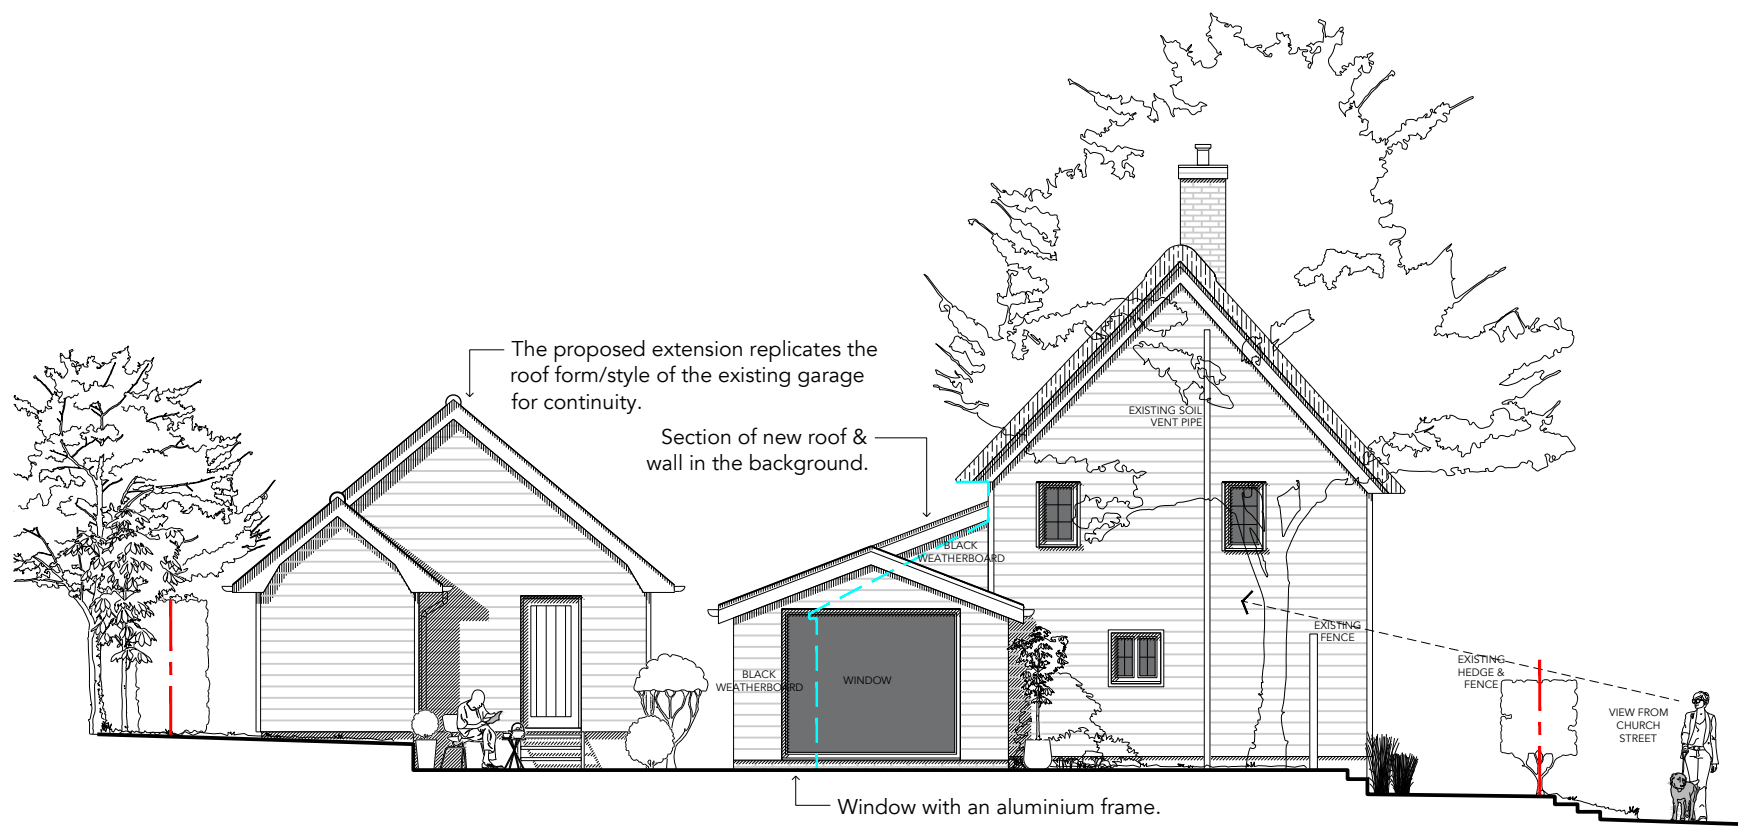

01 | 1:100 | FRONT ELEVATION



02 | 1:100 | SIDE ELEVATION

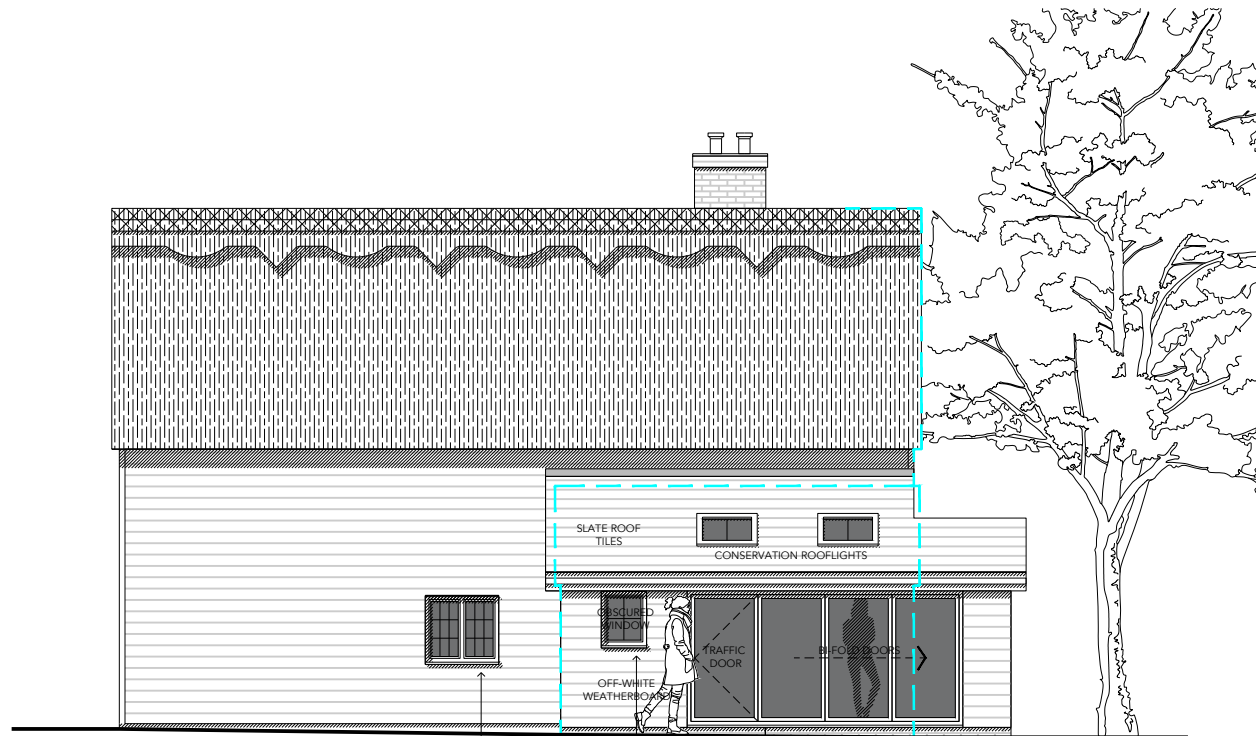


03 | 1:100 | REAR ELEVATION

Existing timber frame lounge window

The new WC window will replicate the same proportions as the previous WC window, will be timber frame to match the rest of the windows on the house, the frames will be finished to match the surrounding weatherboard, and the glass will be obscured for privacy.

As the proposed doors and gable window are of a different proportion to the rest of the windows of the house, they have been treated differently in terms of materials and would be aluminium.

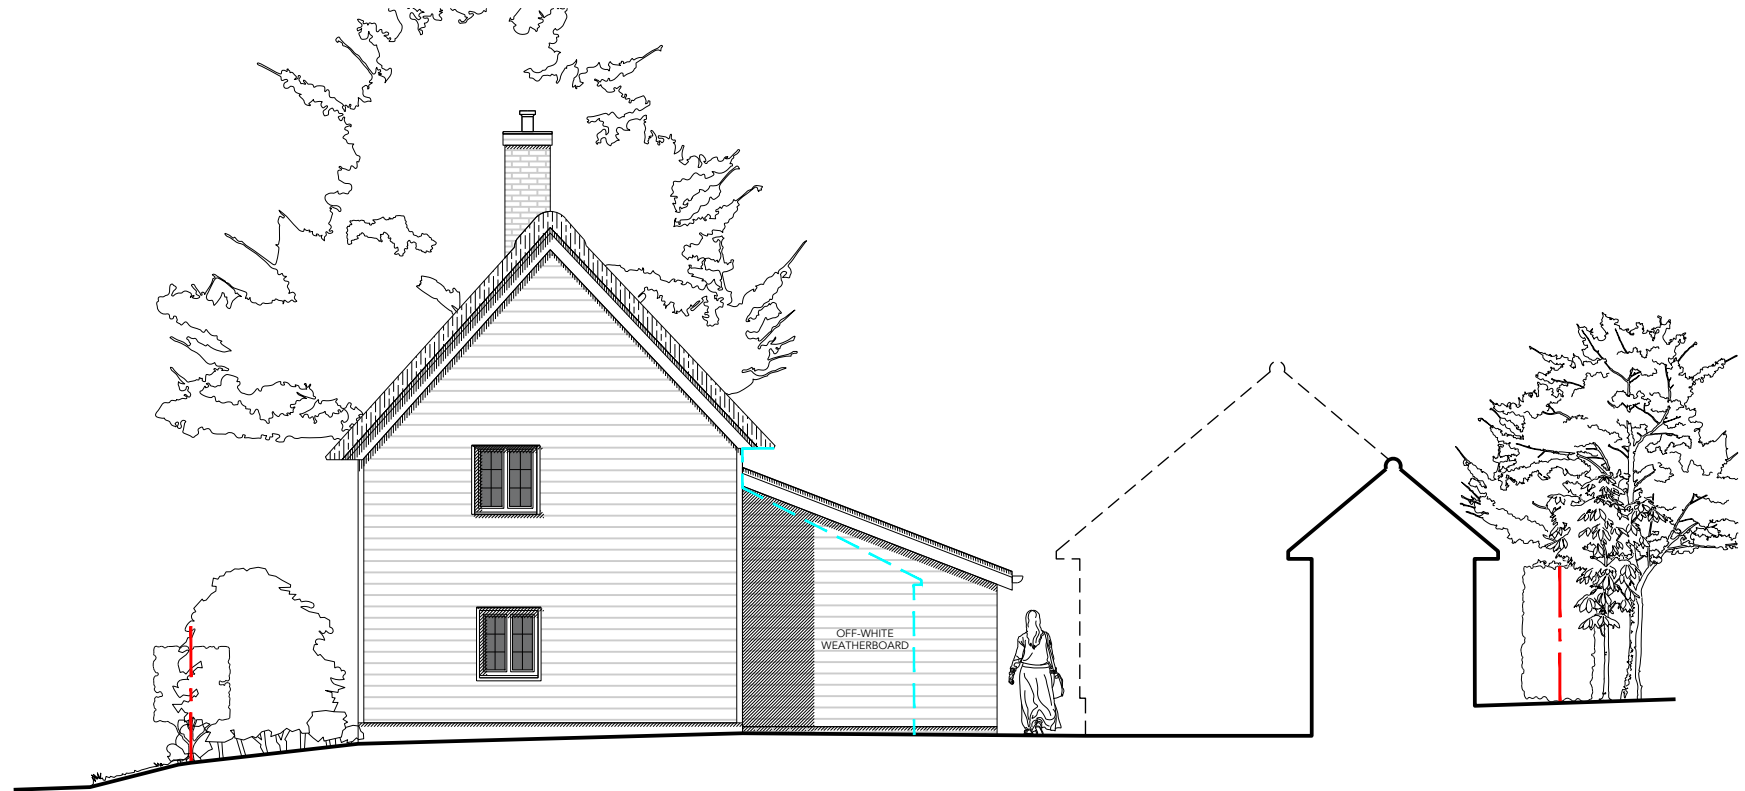

04 | 1:100 | SIDE ELEVATION



Existing Building Line
Application Boundary

D R A W I N G K E Y

Old Vicarage, Church Street, Higham,
Rochester ME3 7LR
PROPOSED ELEVATIONS

S C A L E 1:100 @ A3
D A T E FEBRUARY 2024
P U R P O S E PLANNING
R E F E R E N C E 2331 P 120 REV A

JRD

DRAWING INFORMATION
Drawing copyright of JRD Kent. Do not scale from drawings. Report all discrepancies, errors & omissions. Check dimensions on site before commencing works. Materials, Components & Workmanship to comply with British & European Standards. JRD Kent Ltd | info@jrdkent.com | 07506 911494

DRAWING REVISIONS
A 21.02.24 Proposed side window amended.