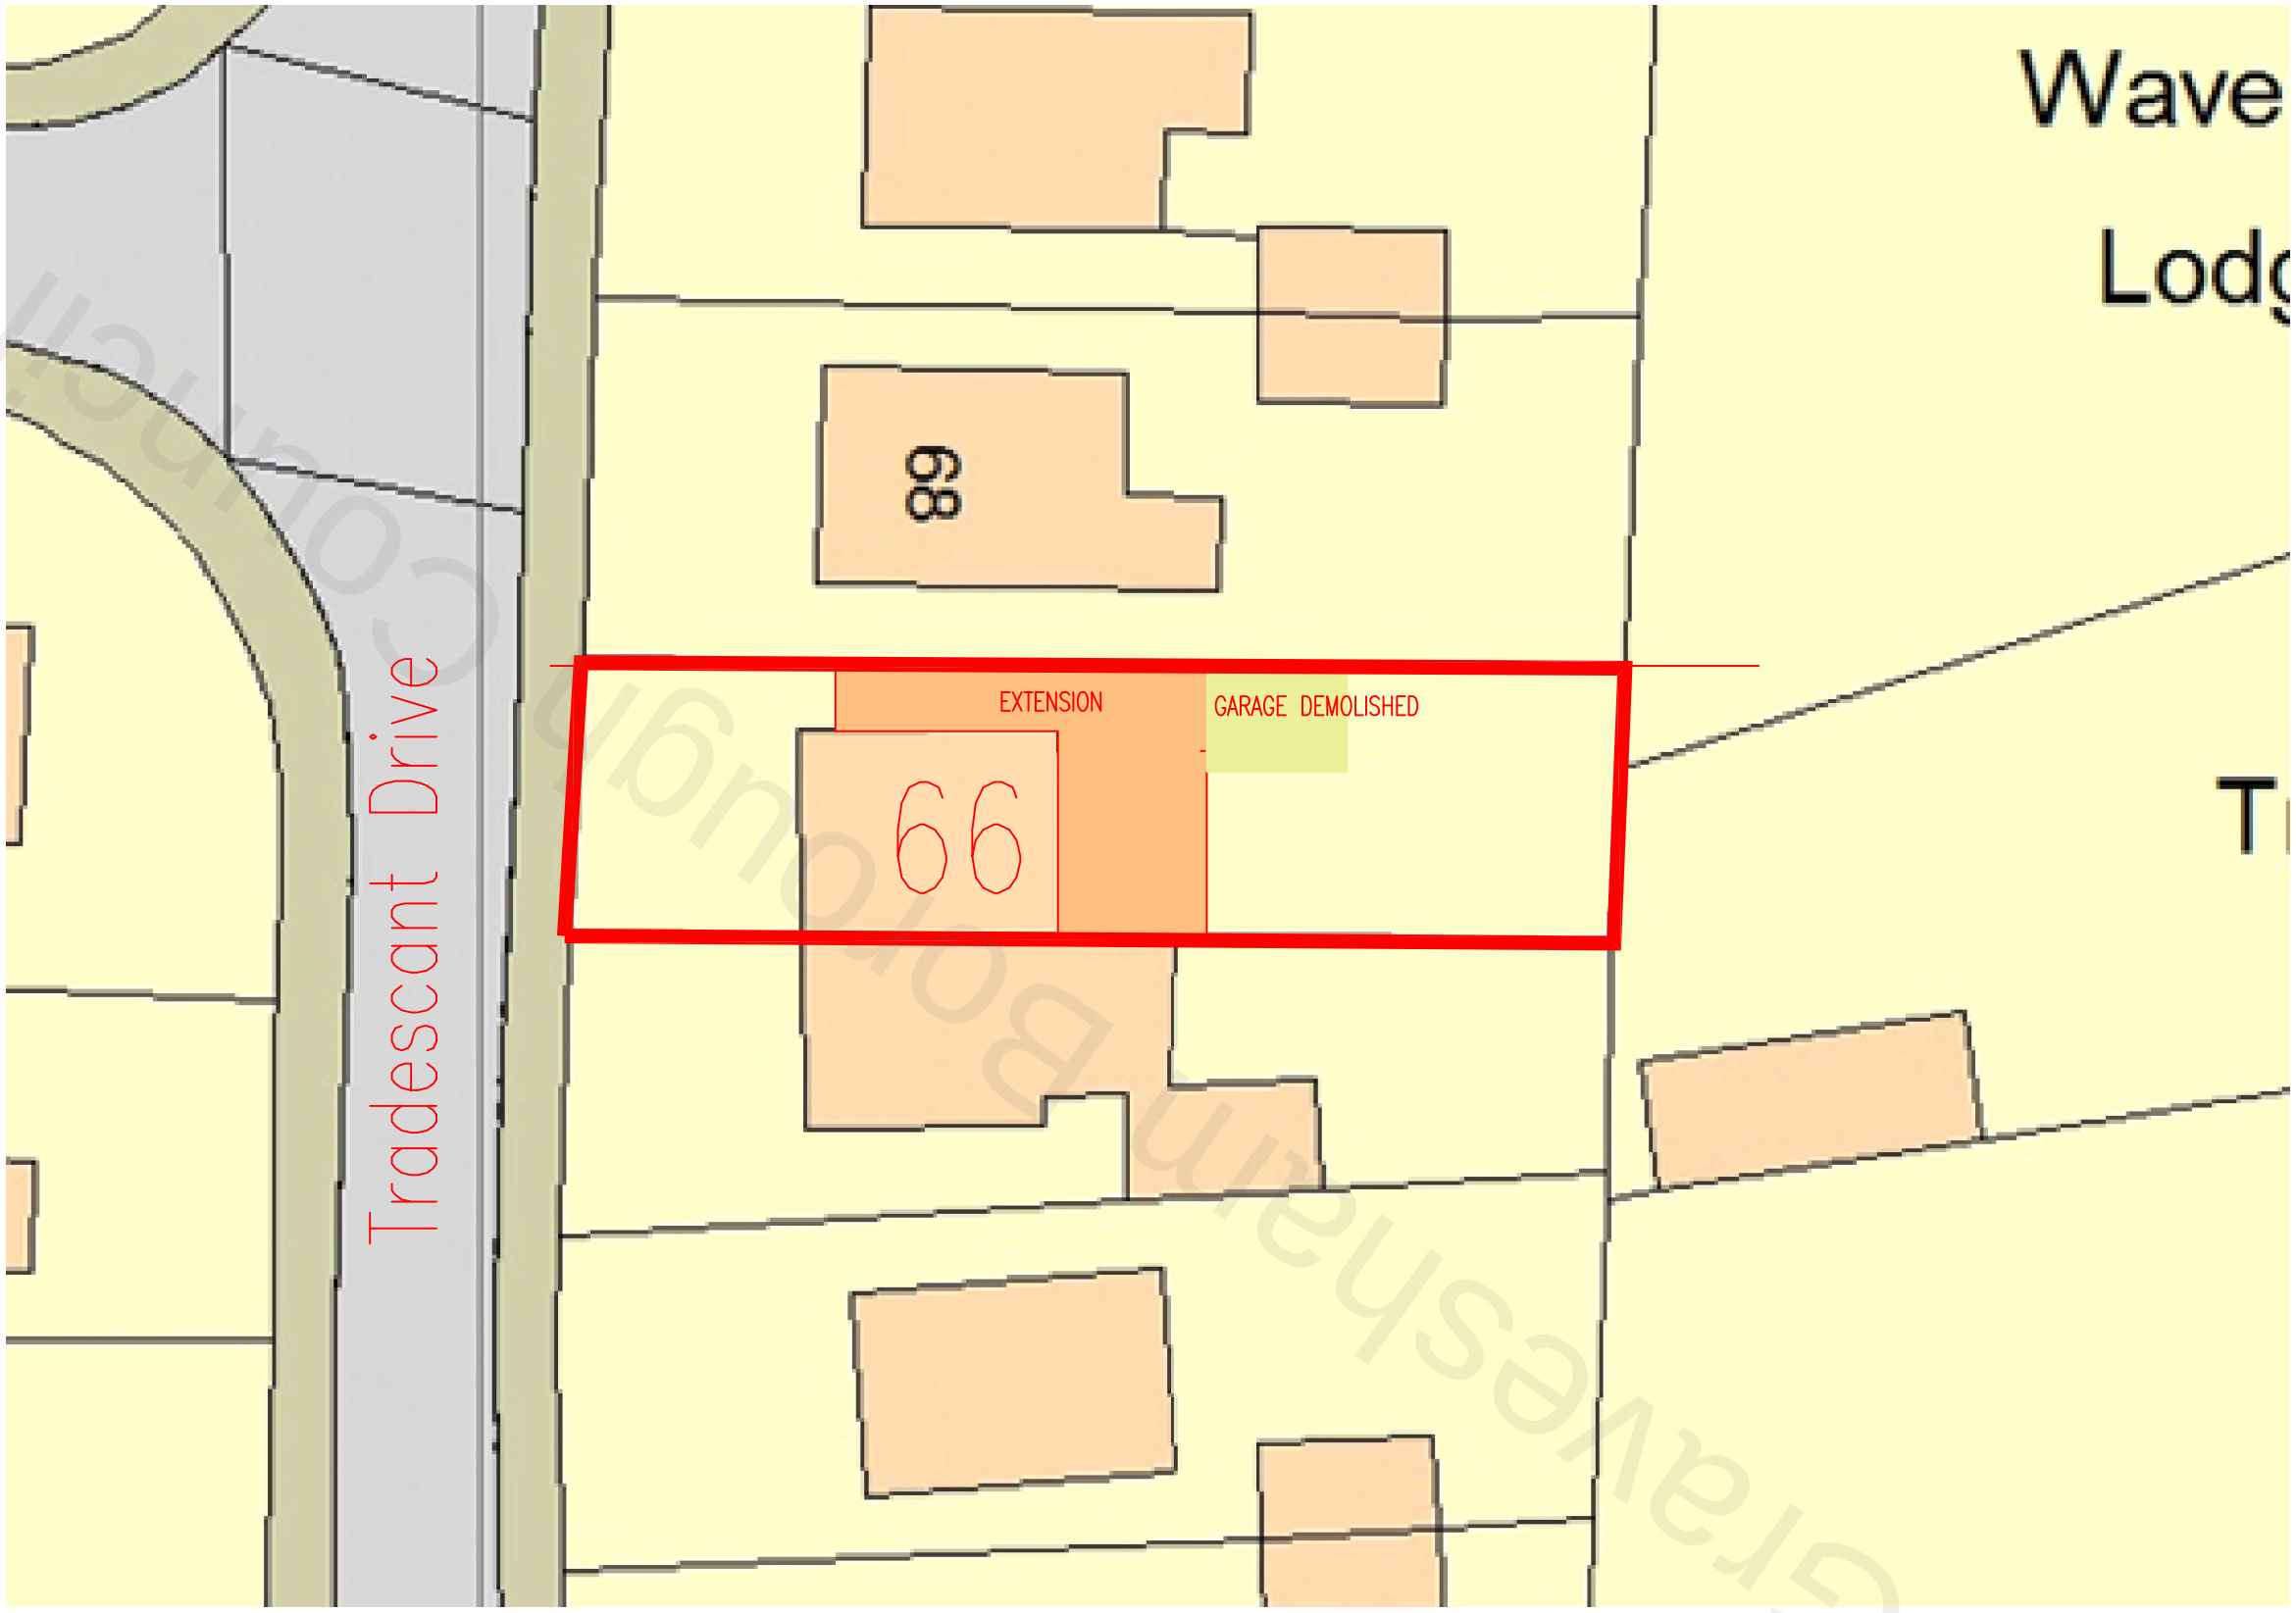

Gravesham Borough Council

0.00 1.0m 2.0m 3.0m 4.0m 5.0m 6.0m

Client
Mr Sarbjit Singh Bains
66 Tradescant Drive
Meopham Kent
DA13 0EF

Drawing Title
Site Block Plan
Proposed

Description	Initial	Rev	Date

This drawing is copyright and may not be reproduced or made use of unless expressly agreed by the Design Team
All dimensions must be checked on site.

Drawing No. 2183-012	Revision 00
Scale 1:200@A3	Date Dec 22
Computer File No.	Project No.
Drawn By RB	Checked By
Coordinated By	Approved By