




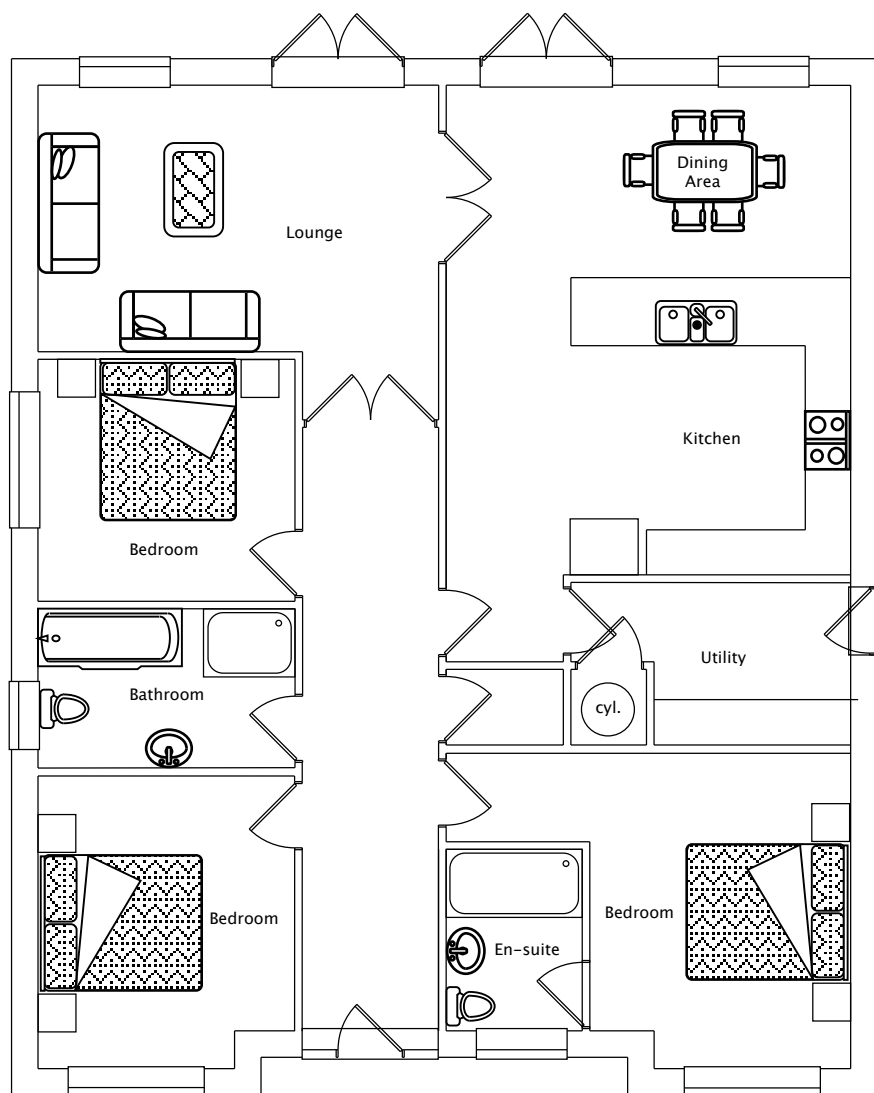


Plot 2

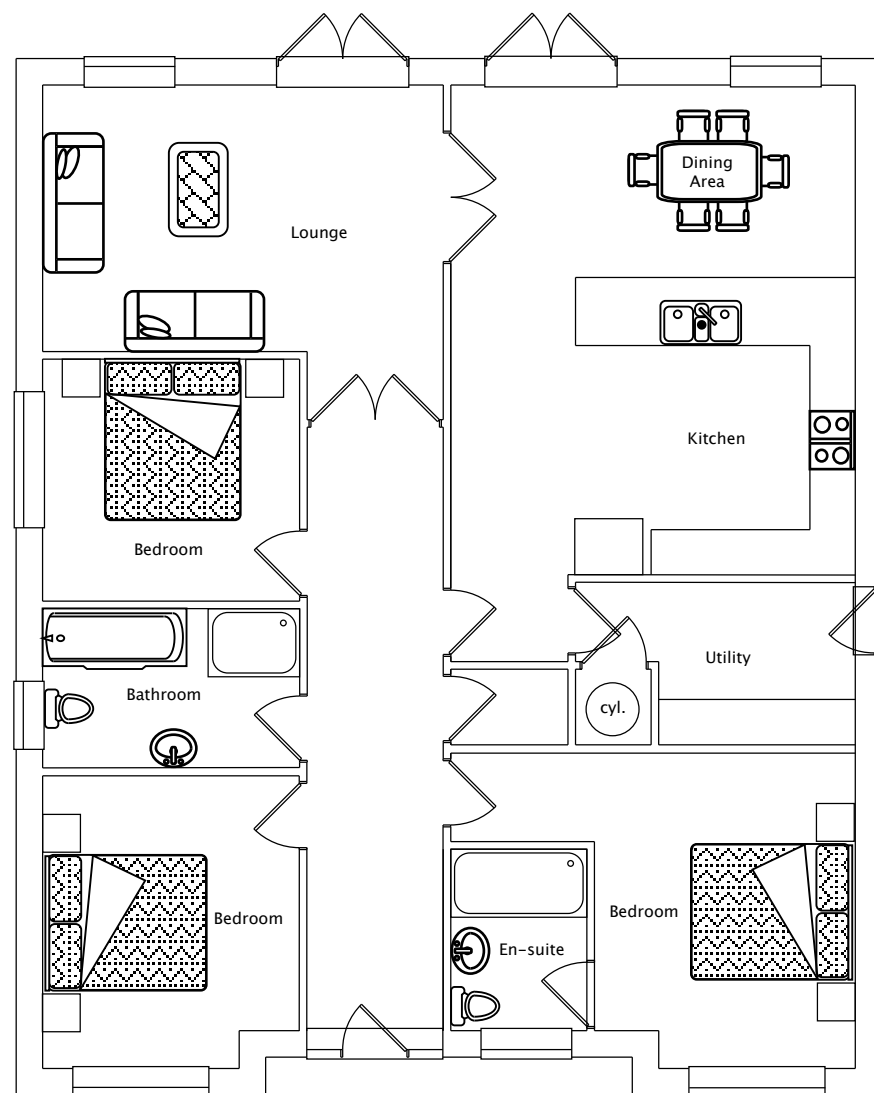

Plot 1

Proposed Ground Floorplan

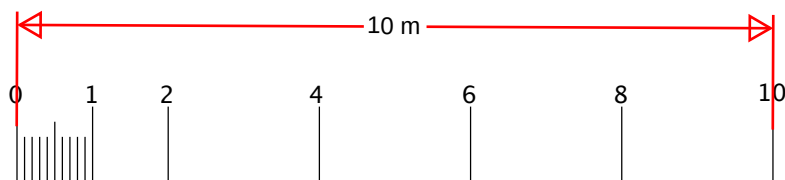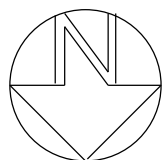

Scale Bar (metres) 1:100

Notes –



- New Builds
- Extensions
- Groundworks

07532 303307
calvin@ct-building.co.uk
www.ct-building.co.uk

Site Land to the rear of 28 Coutts Avenue Shorne Kent DA12 3HJ	Scale 1:100@ A3 UNLESS STATED	
	Drawing No. 001 (Ver 1)	Date 18/11/2023
Drawing Title: Floorplans	Drawn by C.J.K.	