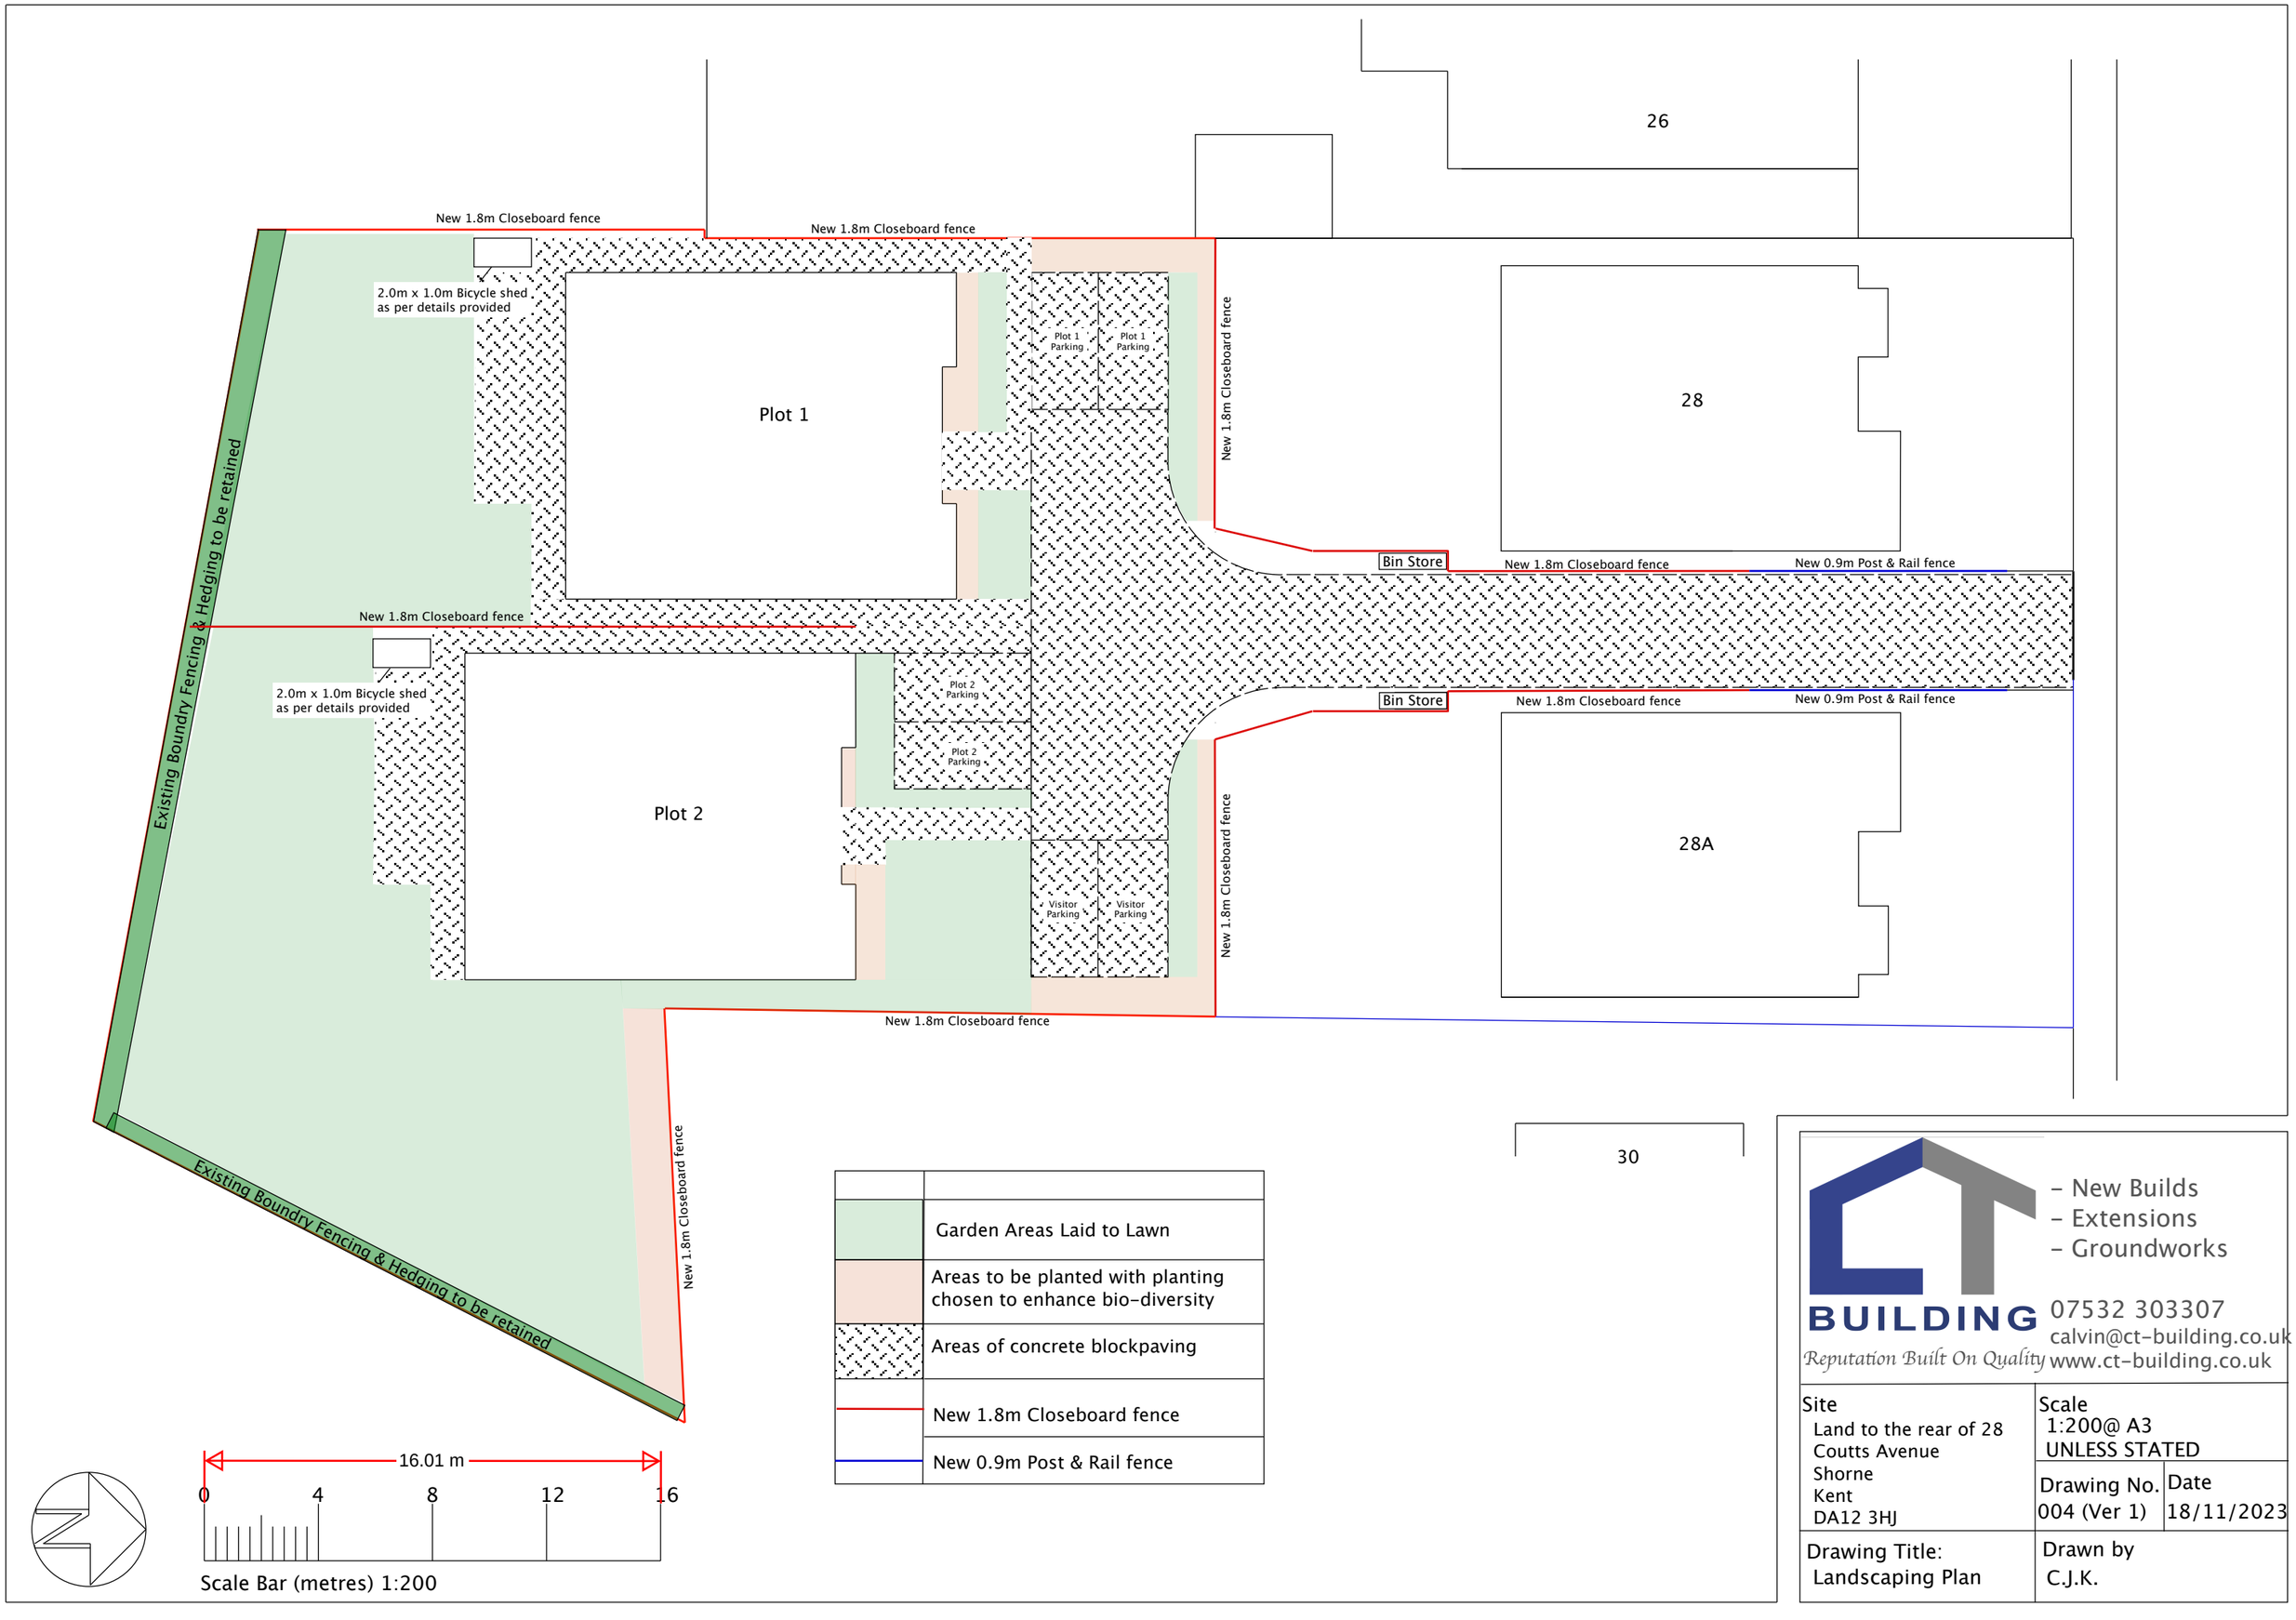


	Garden Areas Laid to Lawn
	Areas to be planted with planting chosen to enhance bio-diversity
	Areas of concrete blockpaving
	New 1.8m Closeboard fence
	New 0.9m Post & Rail fence

- New Builds
- Extensions
- Groundworks

BUILDING
Reputation Built On Quality

07532 303307
calvin@ct-building.co.uk
www.ct-building.co.uk

Site Land to the rear of 28 Coutts Avenue Shorne Kent DA12 3HJ	Scale 1:200@ A3 UNLESS STATED	
	Drawing No. 004 (Ver 1)	Date 18/11/2023
Drawing Title: Landscaping Plan	Drawn by C.J.K.	