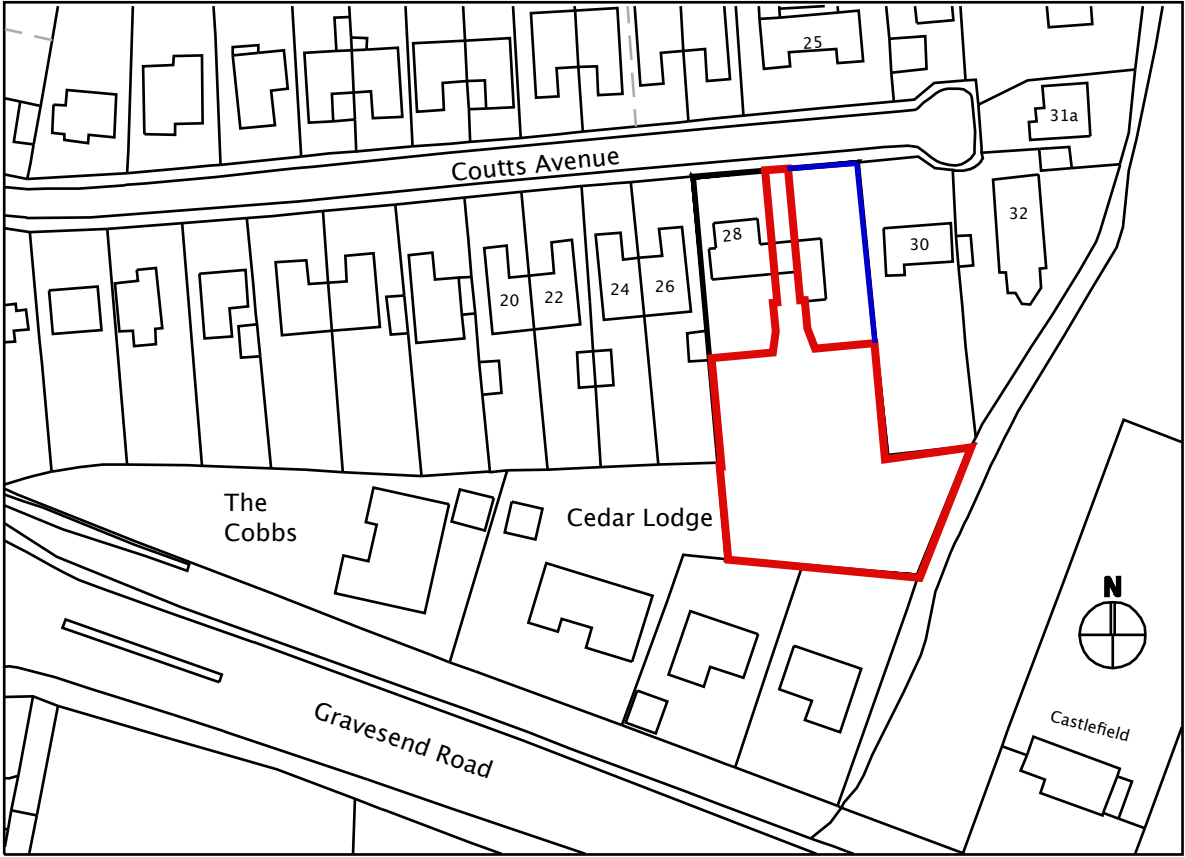


 - New Builds - Extensions - Groundworks 07532 303307 calvin@ct-building.co.uk Reputation Built On Quality www.ct-building.co.uk		
Site Land to the rear of 28 Coutts Avenue Shorne Kent DA12 3HJ	Scale 1:1250@ A4 UNLESS STATED	
	Drawing No. 007 (Ver 1)	Date 19/11/2023
Drawing Title: Site Location Plan		Drawn by C.J.K.