



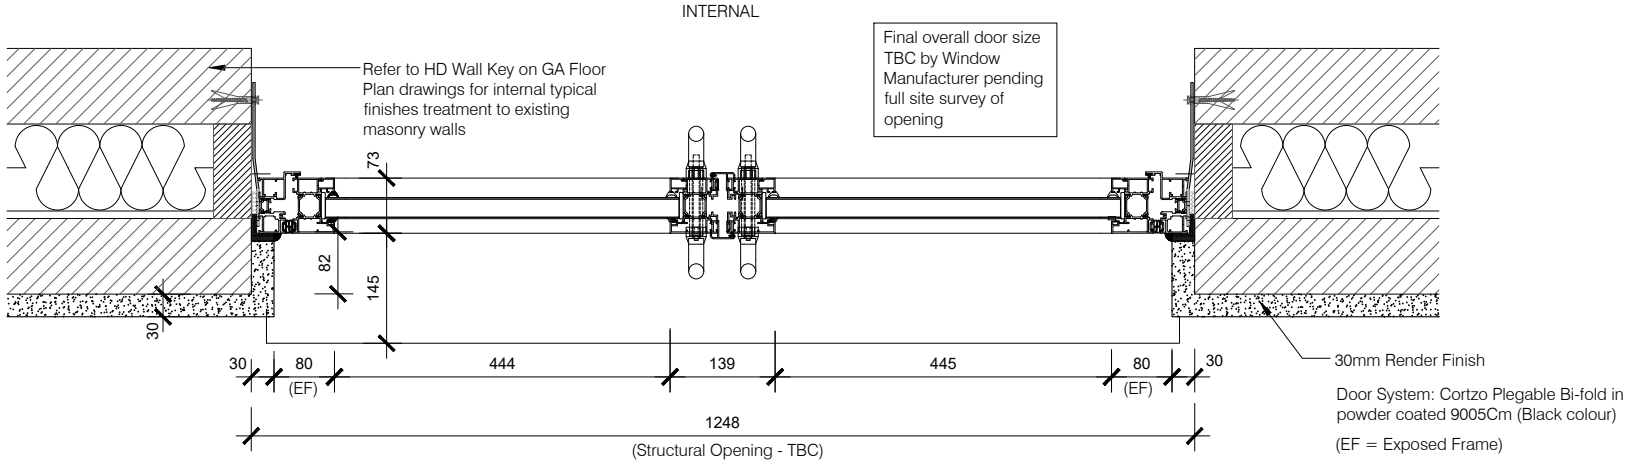

ELEVATIONS INDICATING WINDOW / EXTERNAL DOOR TYPE, NUMBER & LOCATION ON BUILDING (SCALE 1:500)

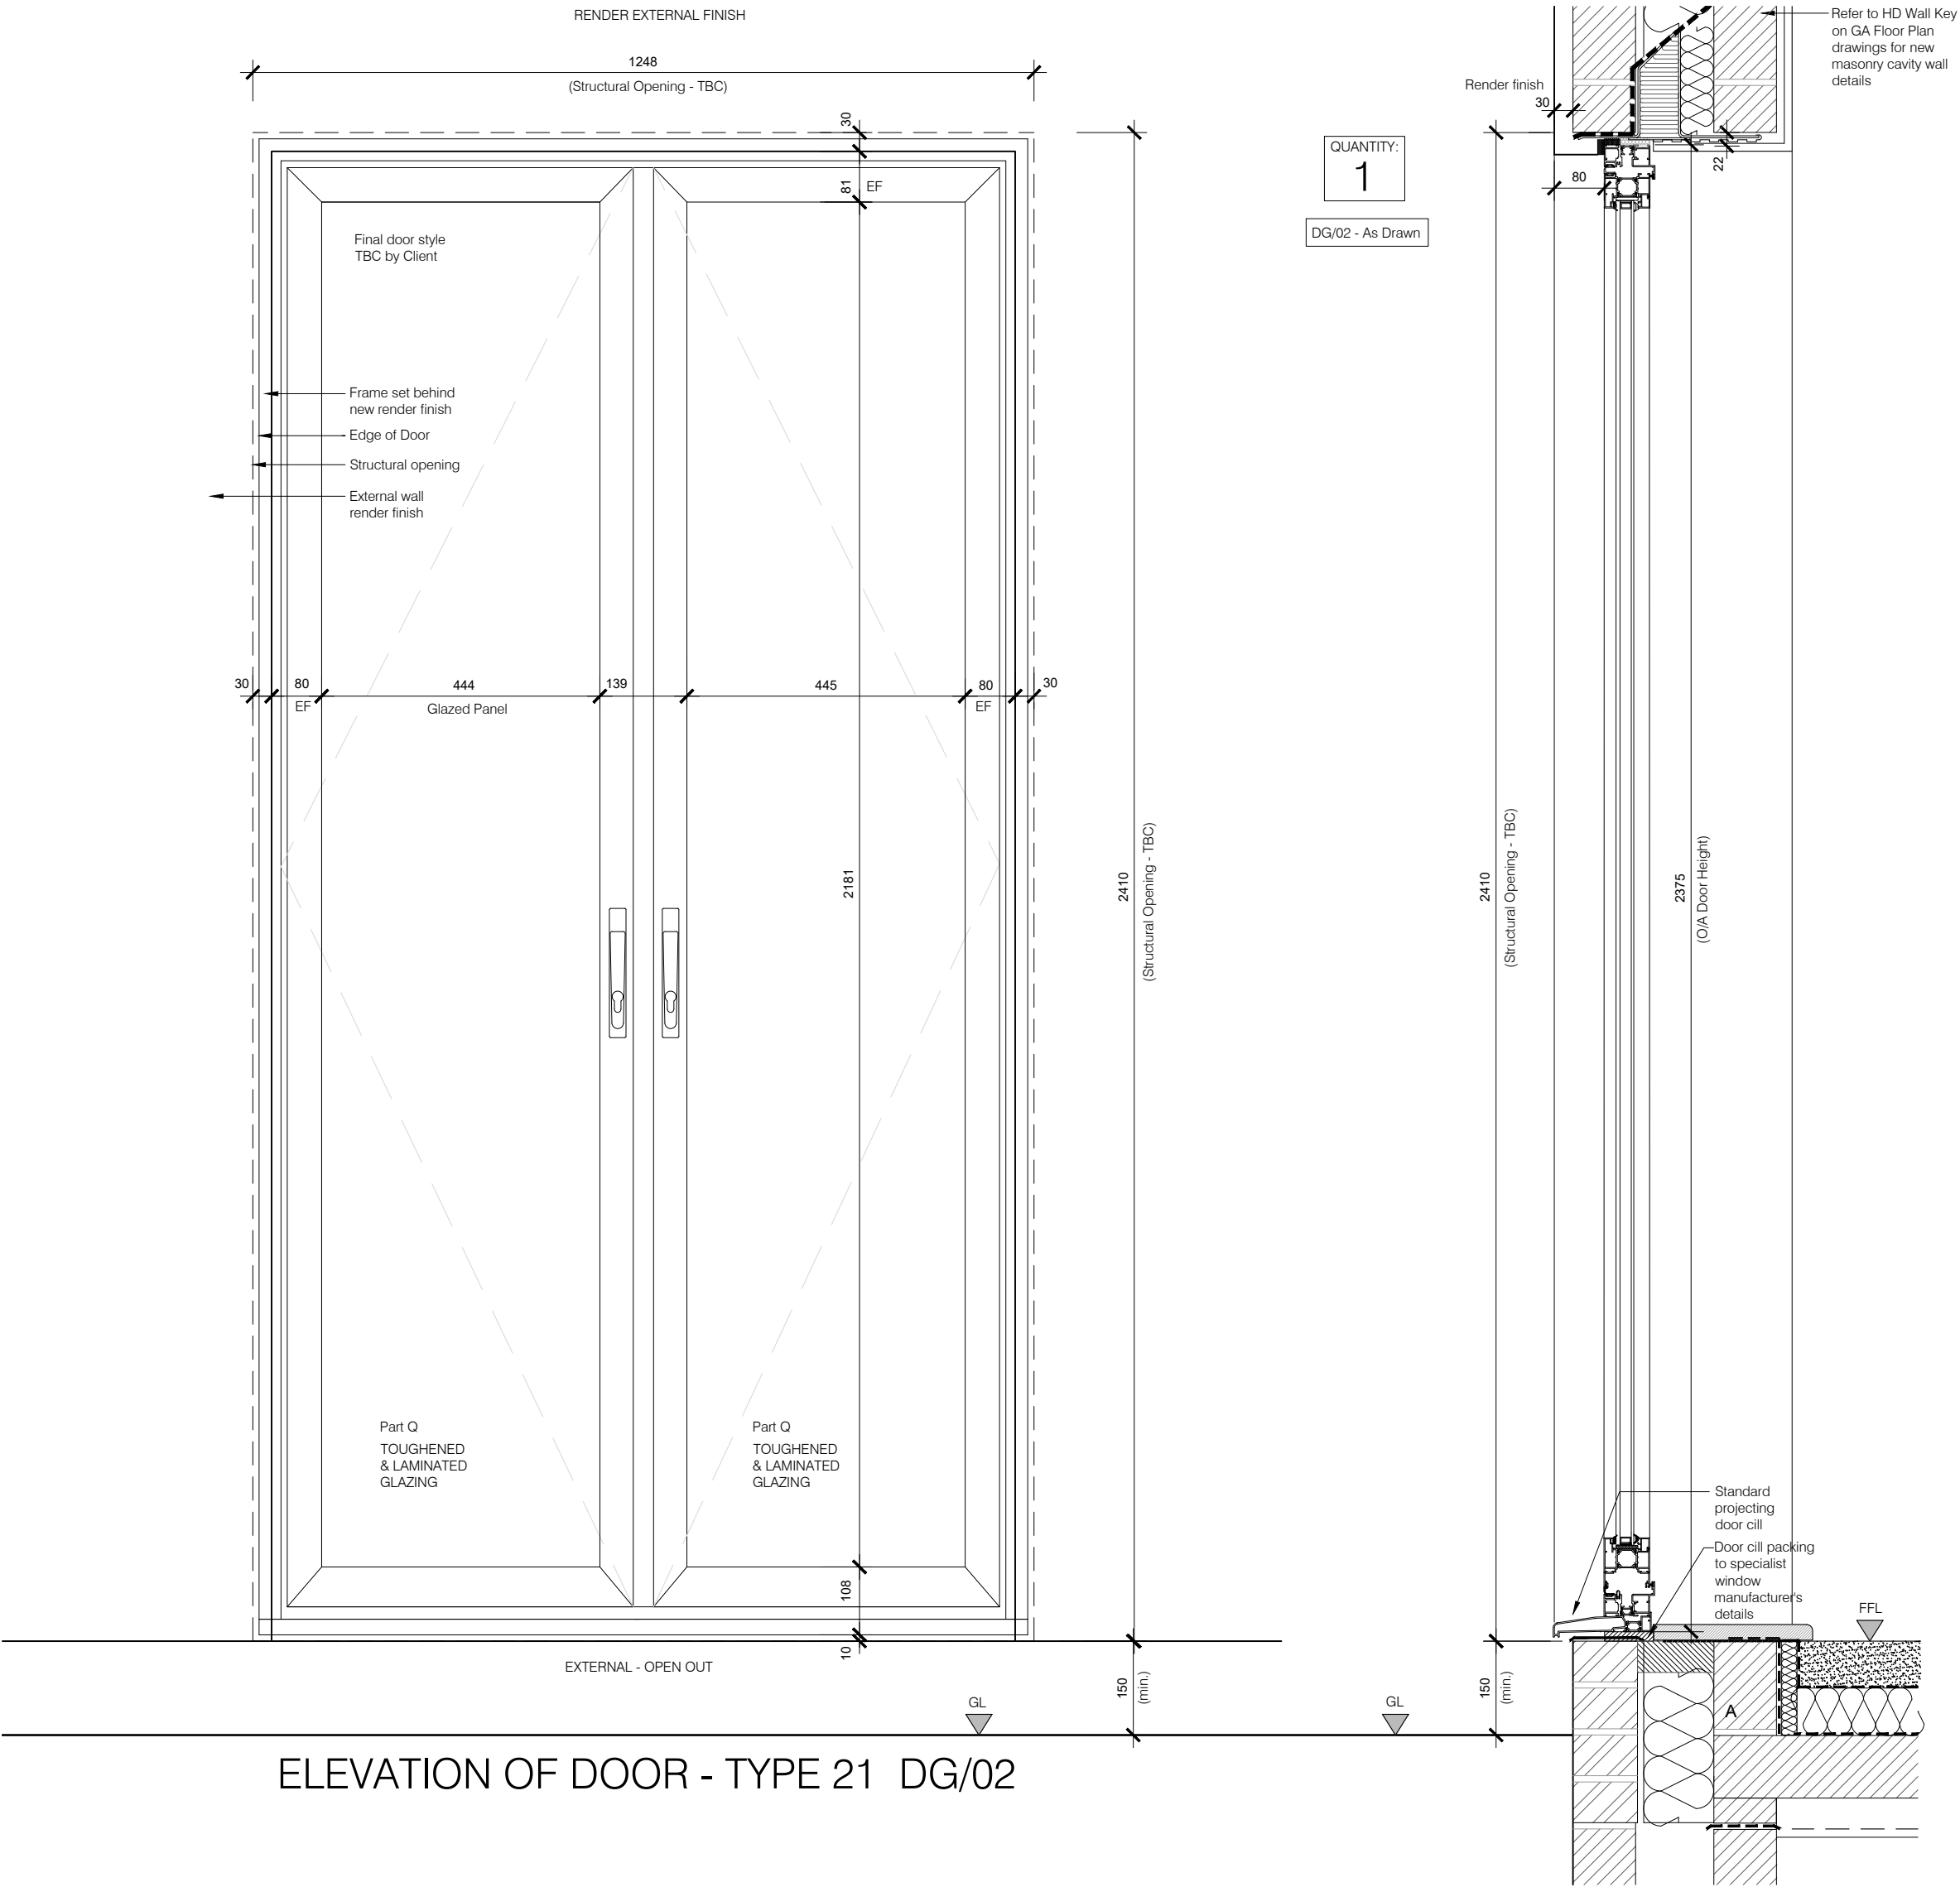

PLAN OF EXTERNAL DOOR - TYPE 21 DG/02

Type 21

Rev	Date	Comments	Rev	Date	Comments
A	08.07.25	Phase 3 - Planning Condition Discharge Issue			

PLANNING

Client Guru Nanak Darbar Gurdwara Gravesend	Project Proposed Development Site Sikh Temple Site Clarence Place Gravesend DA12 1LD	Mobile: 07802 182202 info@haskinsdesigns.co.uk Website: haskinsdesigns.co.uk
Title Planning Condition 07: Phase 3 Joinery Details Window / External Door Type 21	Project No. 181	Scale 1:10 & 1:500 @ A2
	Drawing No. 181-PD-621	Drawn STC
		Check HD
		Date July 2025