






ELEVATIONS INDICATING WINDOW / EXTERNAL DOOR TYPE, NUMBER & LOCATION ON BUILDING (SCALE 1:500)

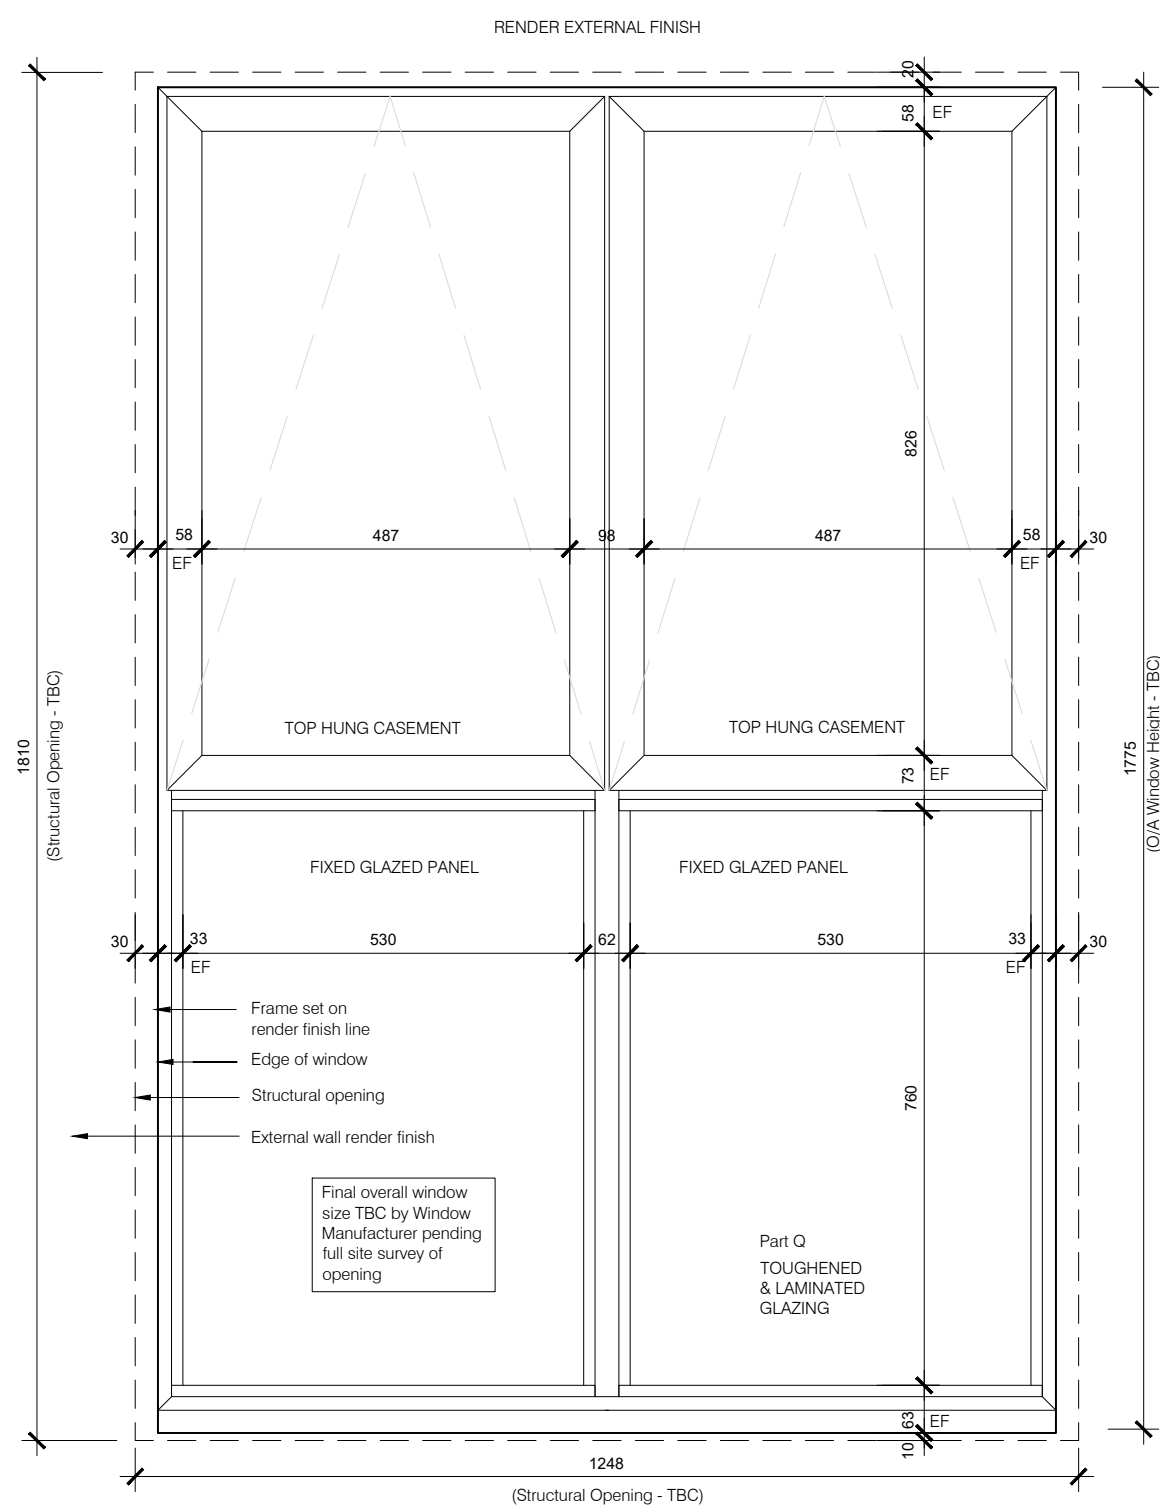

ELEVATION OF WINDOW - TYPE 22

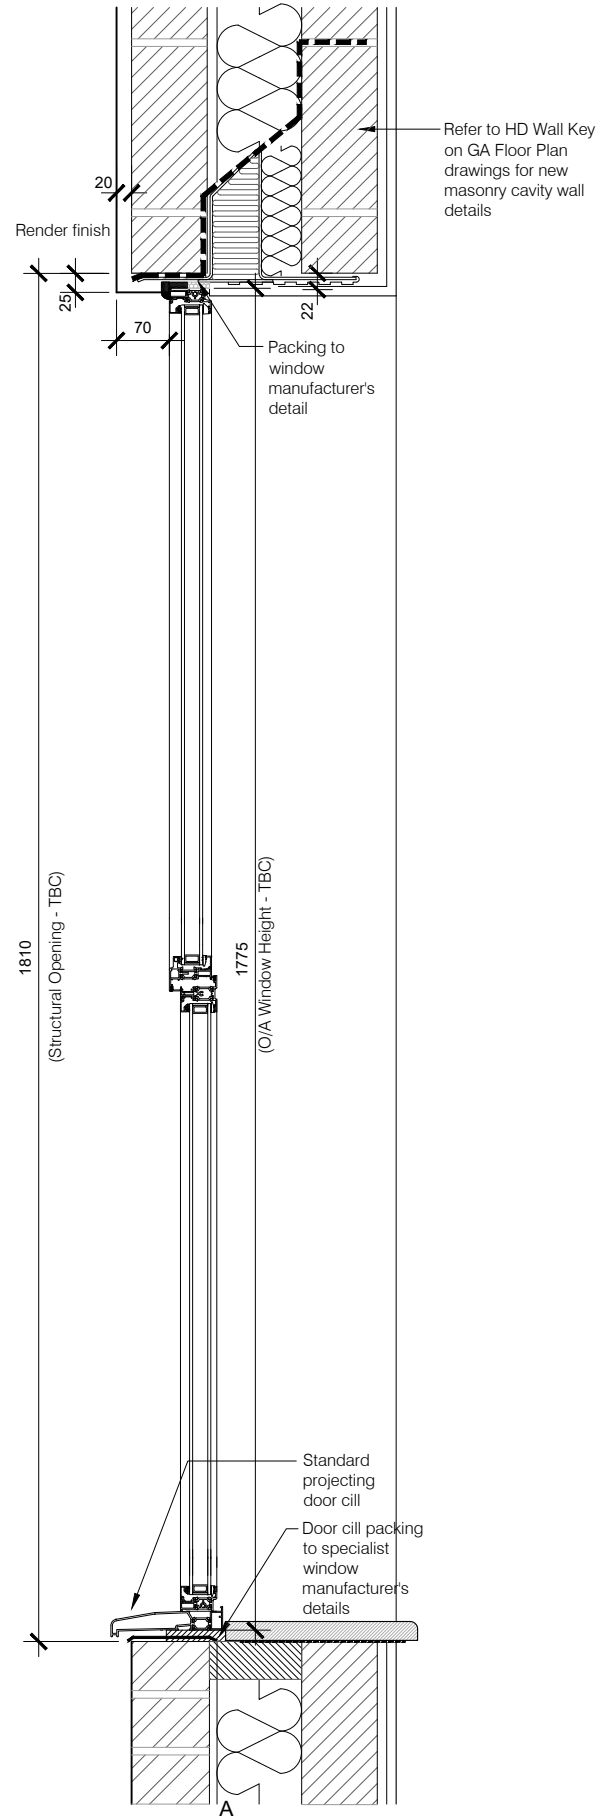

SECTION OF WINDOW - TYPE 22

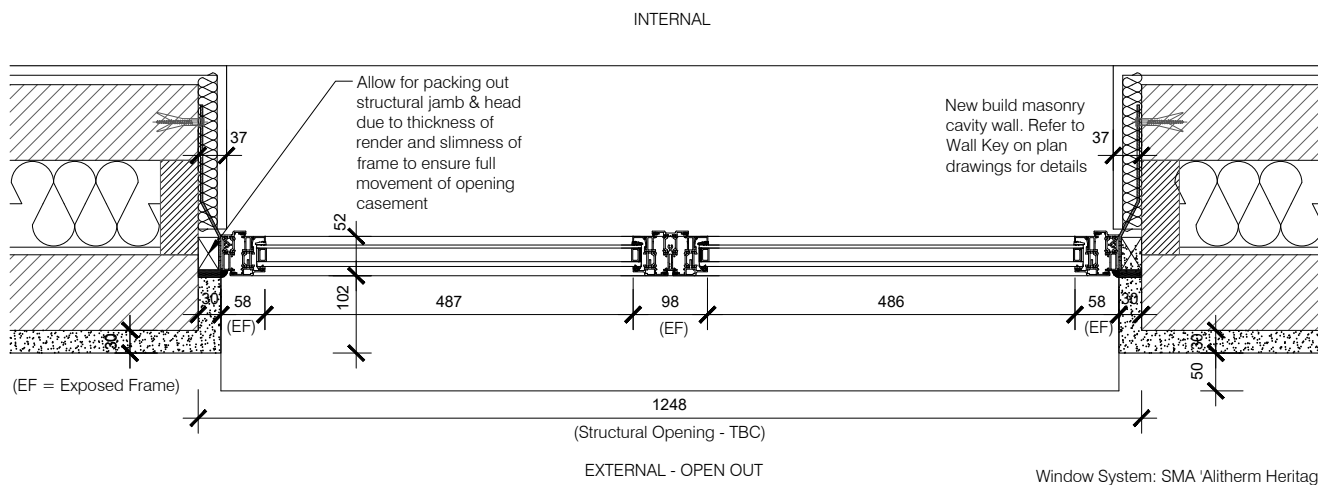

PLAN OF WINDOW - TYPE 22

Type 22

Rev	Date	Comments	Rev	Date	Comments
			A	08.07.25	Phase 3 - Planning Condition Discharge Issue

PLANNING

Client
Guru Nanak Darbar Gurdwara
Gravesend

Title
Planning Condition 07: Phase 3
Joinery Details
Window / External Door Type 22

Project
Proposed Development Site
Sikh Temple Site
Clarence Place
Gravesend
DA12 1LD

Project No.

181

Drawing No.
181-PD-622

HASKINS
DESIGNS LTD.

Mobile: 07802 182202
info@haskinsdesigns.co.uk Website: haskinsdesigns.co.uk

Scale
1:10 & 1:500 @ A2

Revision
A

Drawn
STC

Check
HD

Date
July 2025