



ELEVATIONS INDICATING WINDOW / EXTERNAL DOOR TYPE, NUMBER & LOCATION ON BUILDING (SCALE 1:500)

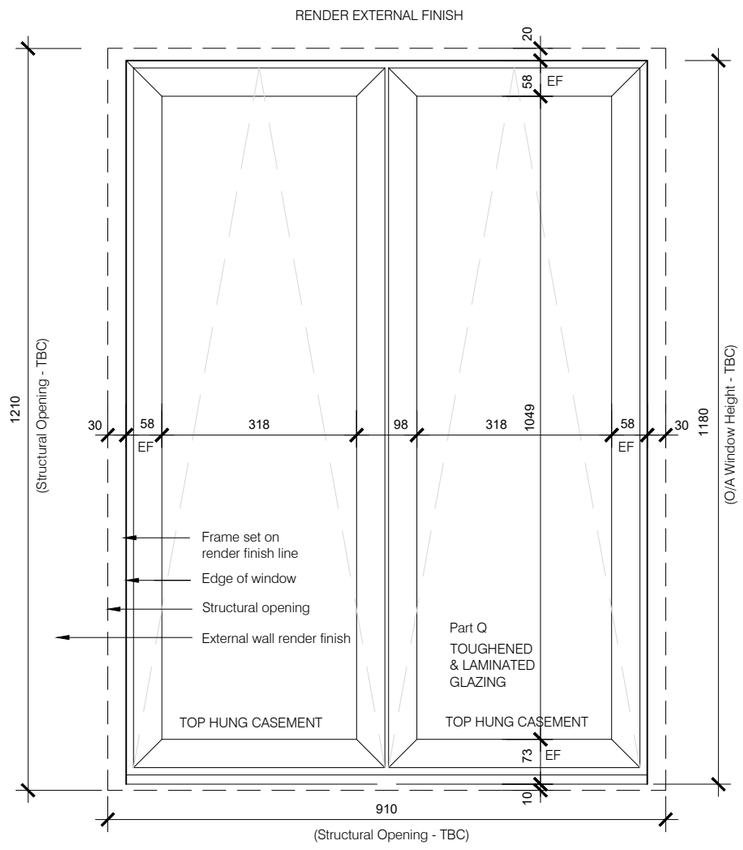


ELEVATION OF WINDOW - TYPE 23

QUANTITY: 1

WG/07 - As Drawn

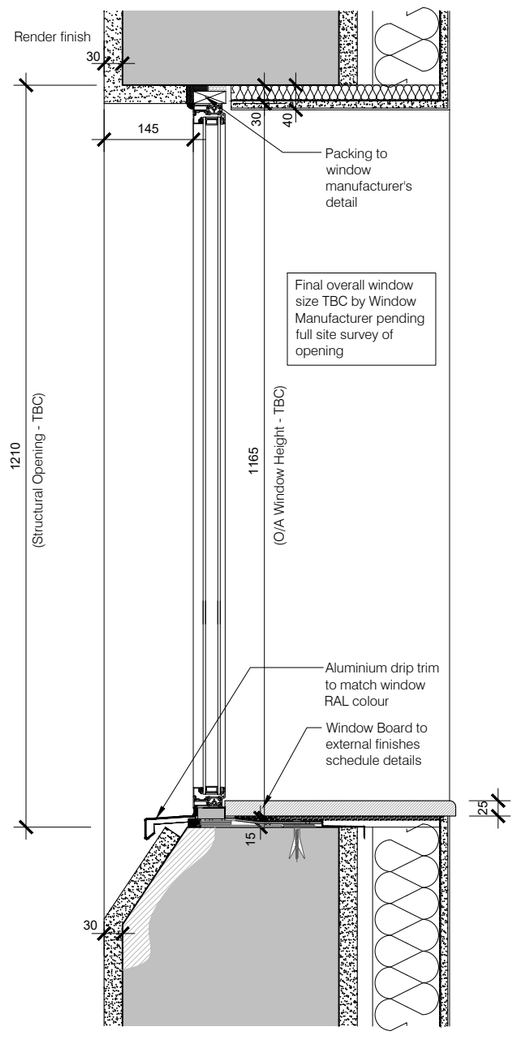

SECTION OF WINDOW - TYPE 23

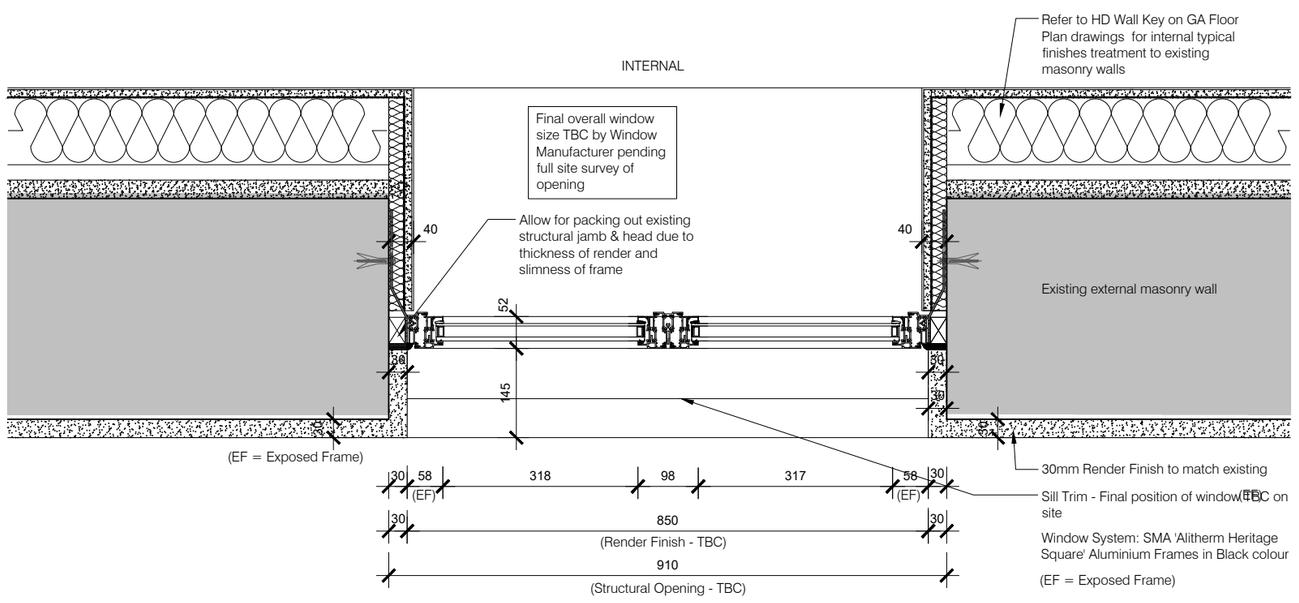

PLAN OF WINDOW - TYPE 23

A

Window System: SMA 'Alitherm Heritage Square' Aluminium Frames in Black colour

(EF = Exposed Frame)

Type 23

Rev	Date	Comments
A	08.07.25	Phase 3 - Planning Condition Discharge Issue

PLANNING

Client: Guru Nanak Darbar Gurdwara Gravesend

Project: Proposed Development Site, Sikh Temple Site, Clarence Place, Gravesend, DA12 1LD

HASKINS DESIGNS LTD.
Mobile: 07802 182202
info@haskinsdesigns.co.uk Website: haskinsdesigns.co.uk

Title: Planning Condition 07: Phase 3 Joinery Details, Window / External Door Type 23

Project No.: 181

Scale: 1:10 & 1:500 @ A2

Drawn: STC

Check: HD

Drawing No.: 181-PD-623

Revision: A

Date: July 2025