



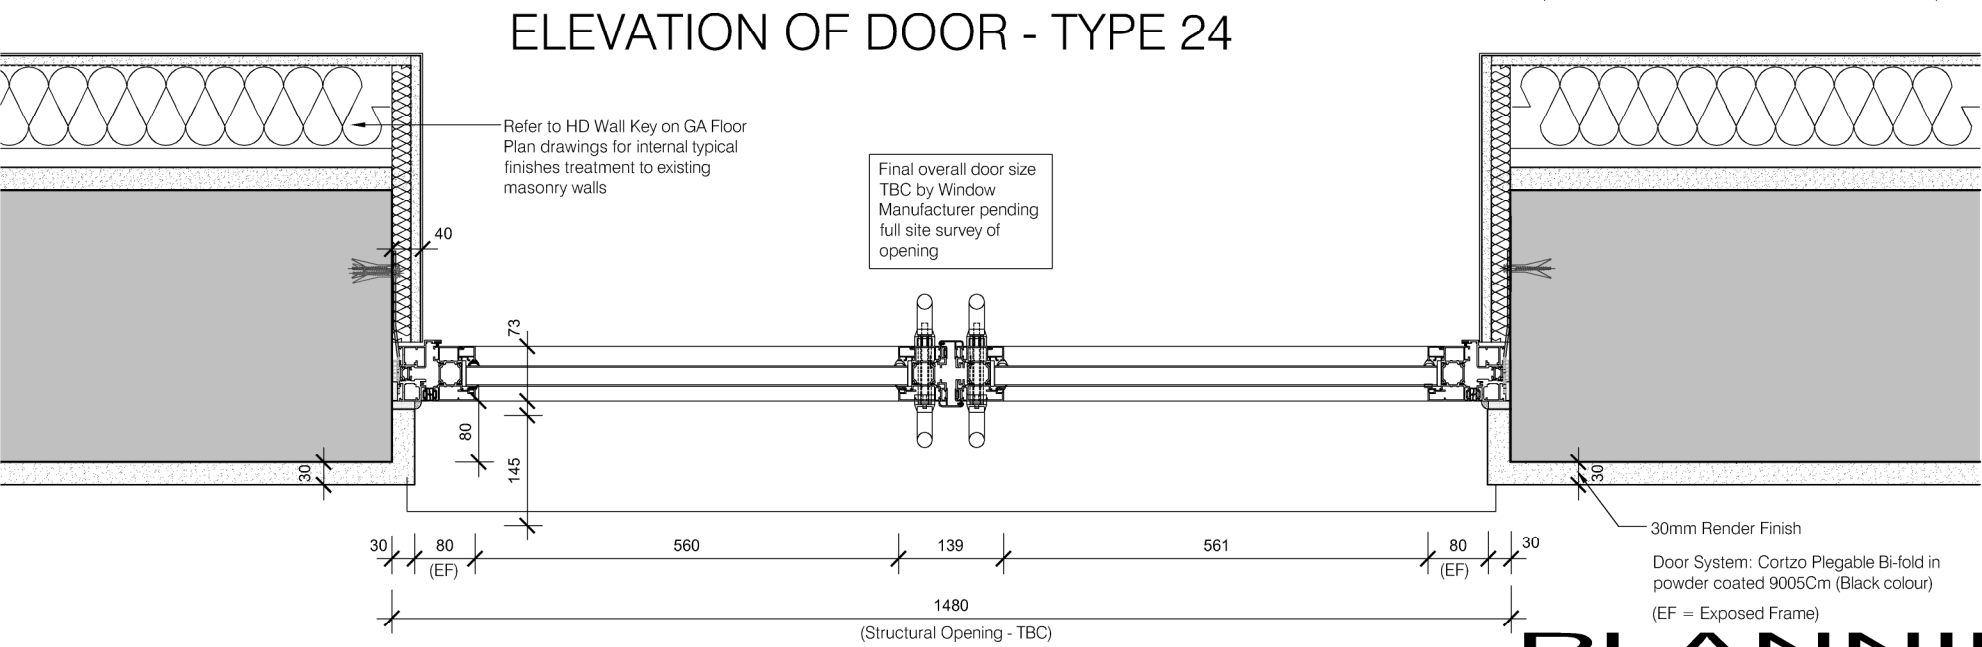

ELEVATIONS INDICATING WINDOW / EXTERNAL DOOR TYPE, NUMBER & LOCATION ON BUILDING (SCALE 1:500)

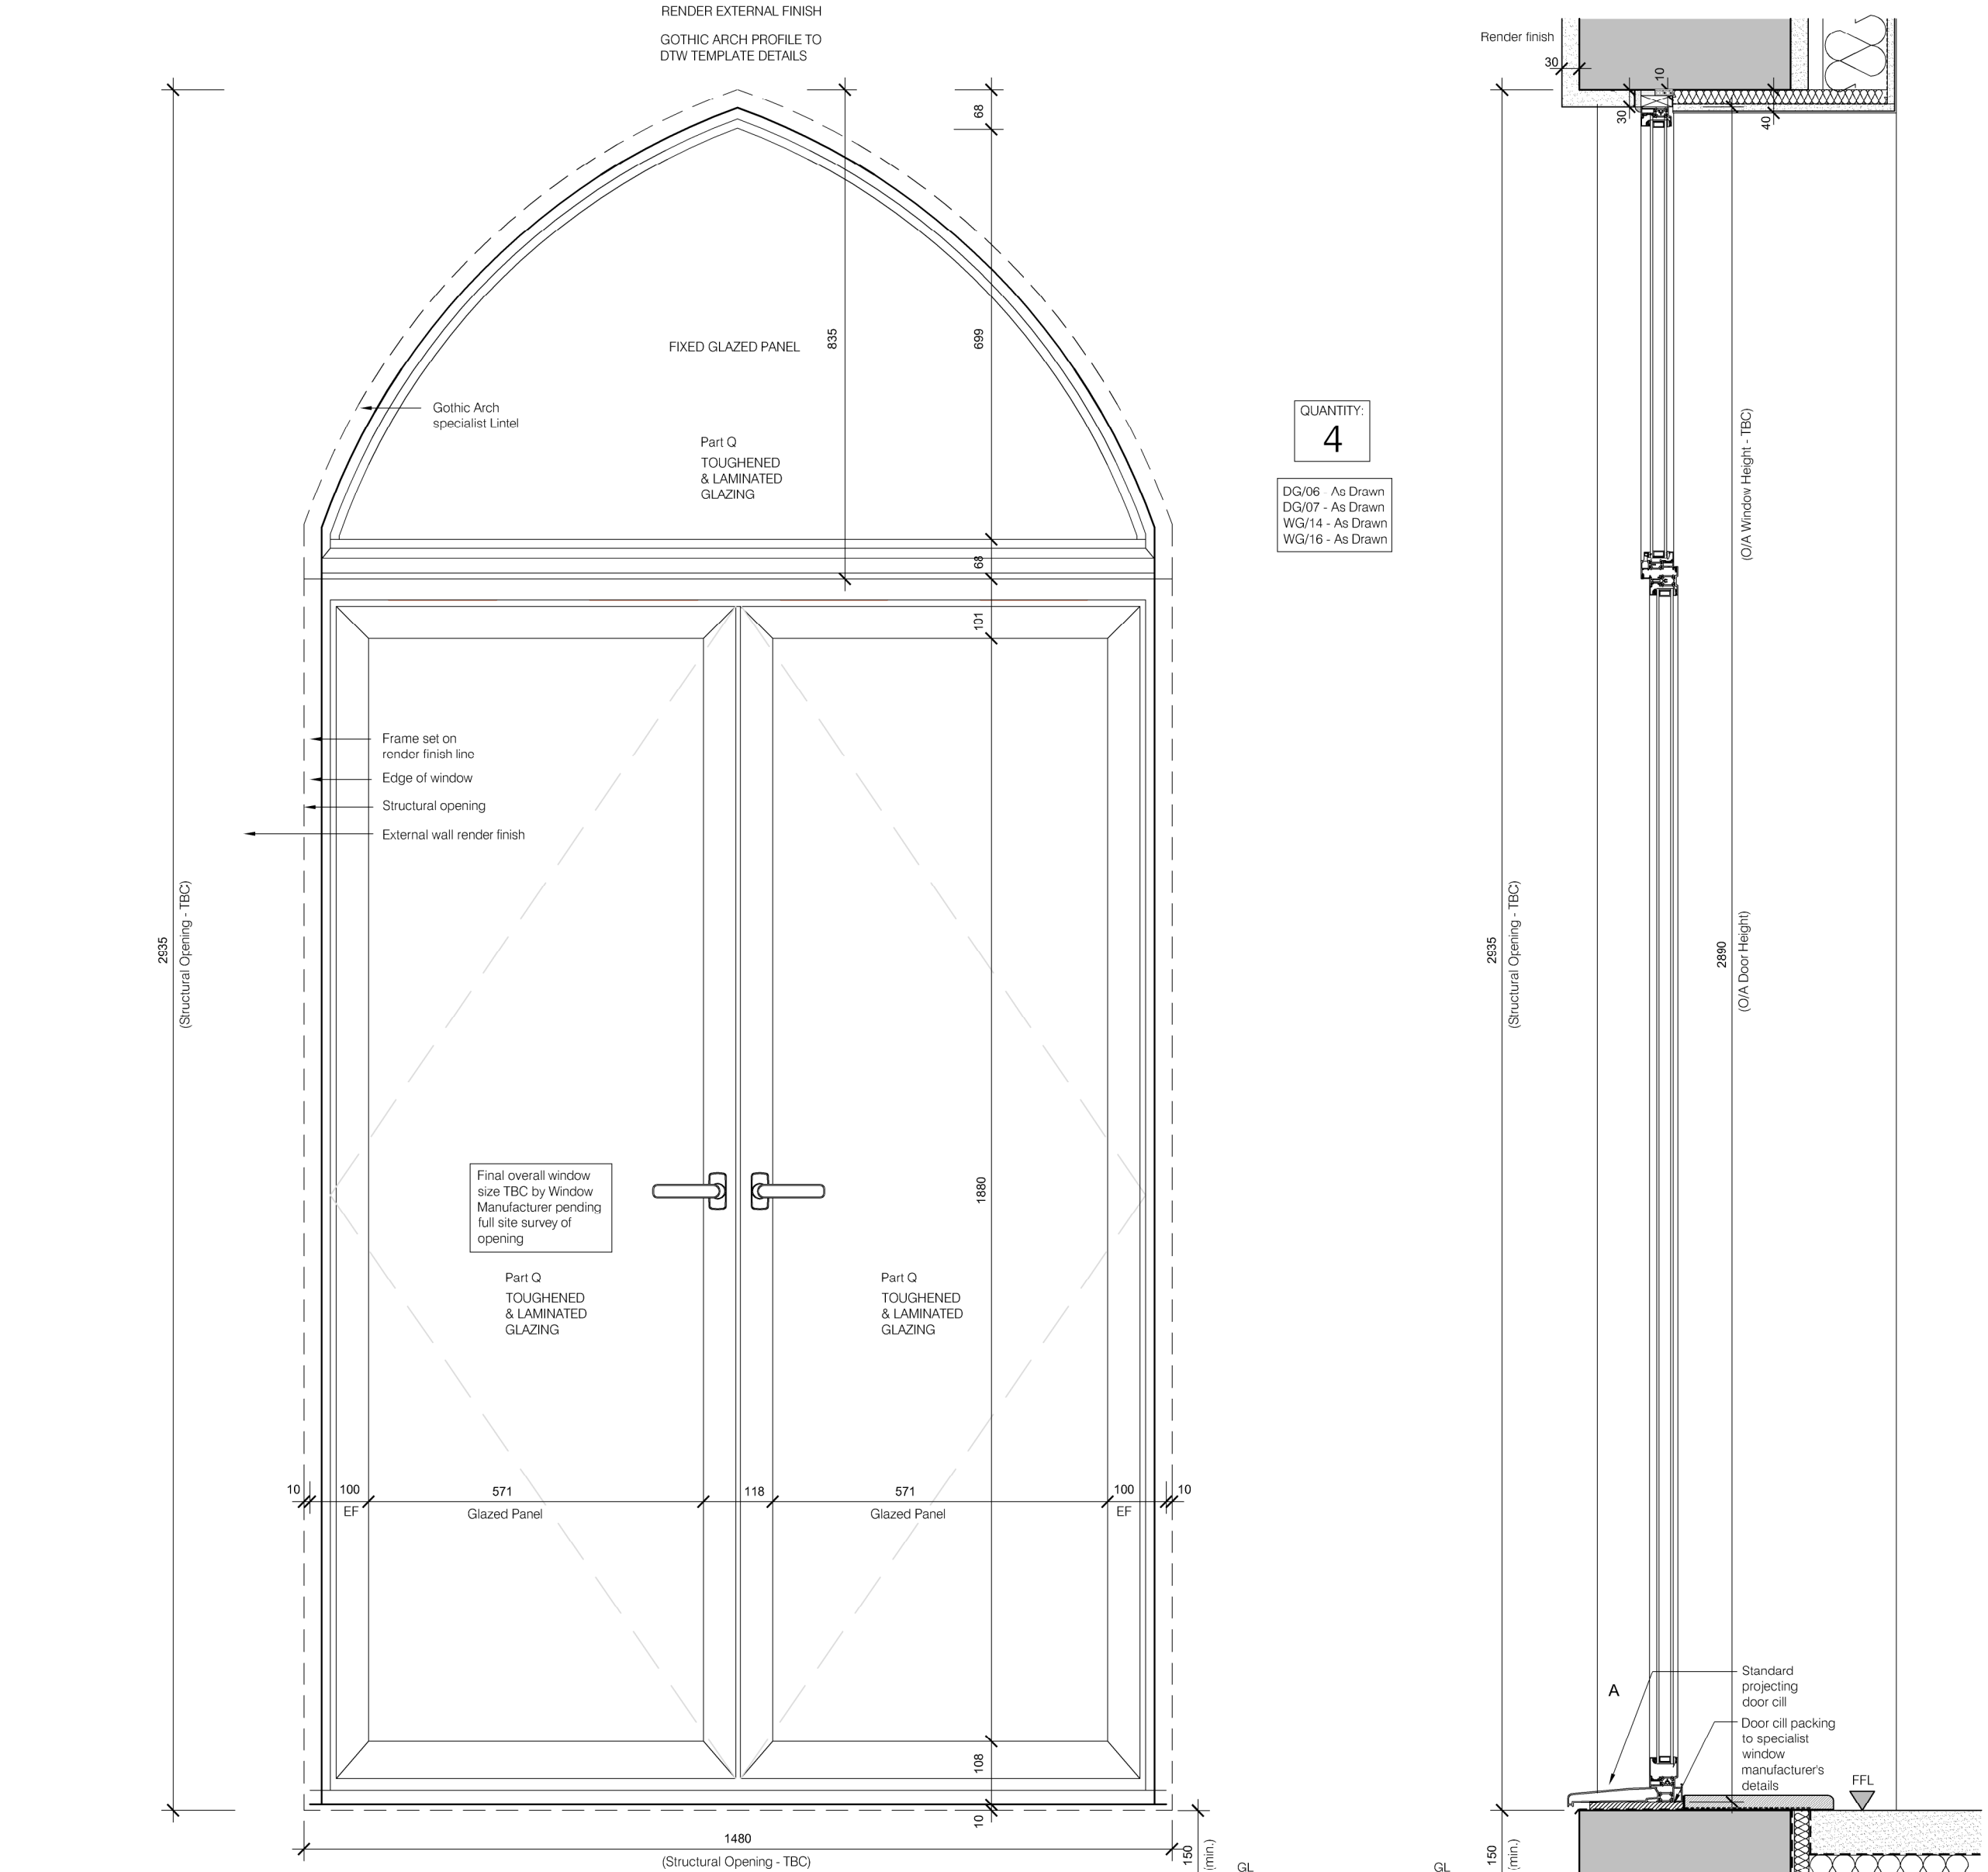

SECTION OF EXTERNAL DOOR - TYPE 24

PLAN OF EXTERNAL DOOR - TYPE 24

Type 24

			A	08.07.25	Phase 3 - Planning Condition Discharge Issue
Rev	Date	Comments	Rev	Date	Comments

PLANNING

Client Guru Nanak Darbar Gurdwara Gravesend		Project Proposed Development Site Sikh Temple Site Clarence Place Gravesend DA12 1LD	
Title Planning Condition 07: Phase 3 Joinery Details Window / External Door Type 24		Project No. 181	
Drawing No. 181-PD-624		Scale 1:10 & 1:500 @ A2	Drawn STC
		Revision A	Check HD
		Date July 2025	