


ELEVATIONS INDICATING WINDOW / EXTERNAL DOOR TYPE, NUMBER & LOCATION ON BUILDING (SCALE 1:500)

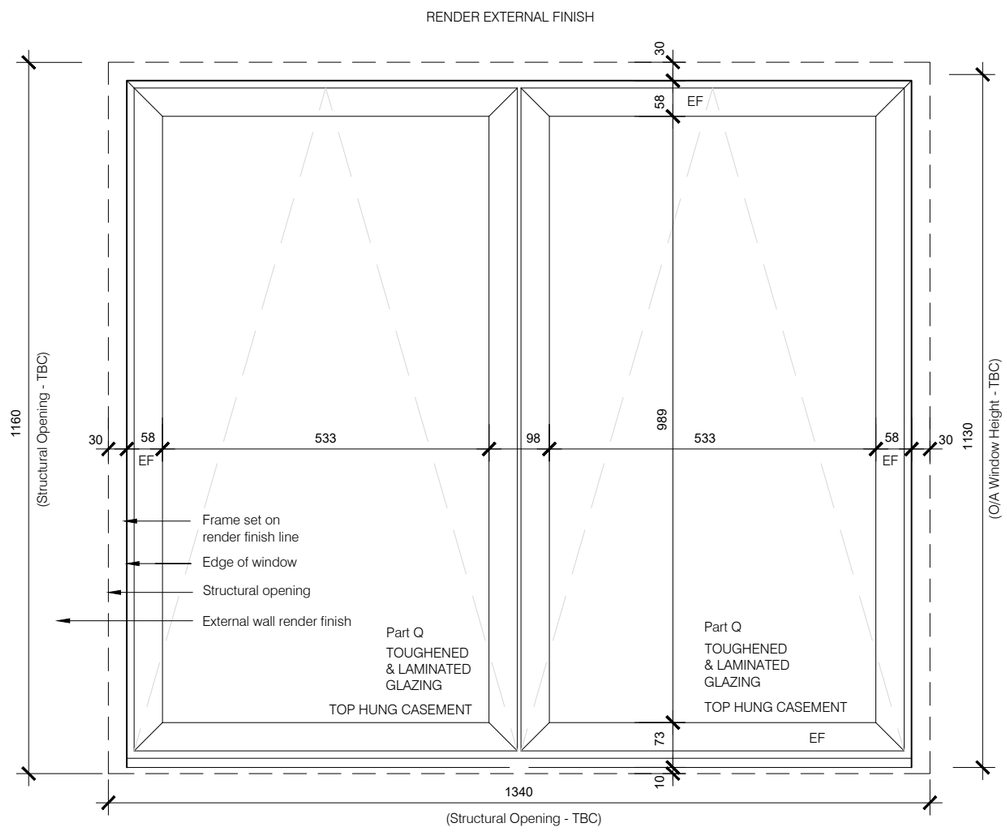


ELEVATION OF WINDOW - TYPE 25


(EF = Exposed Frame)

QUANTITY:
2

WG/08 - As Drawn
WG/20 - As Drawn

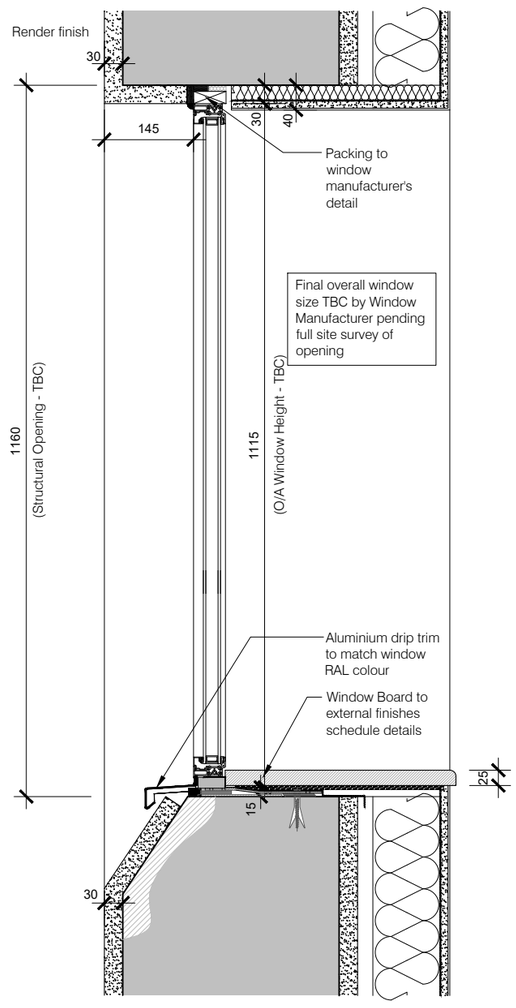

SECTION OF WINDOW - TYPE 25

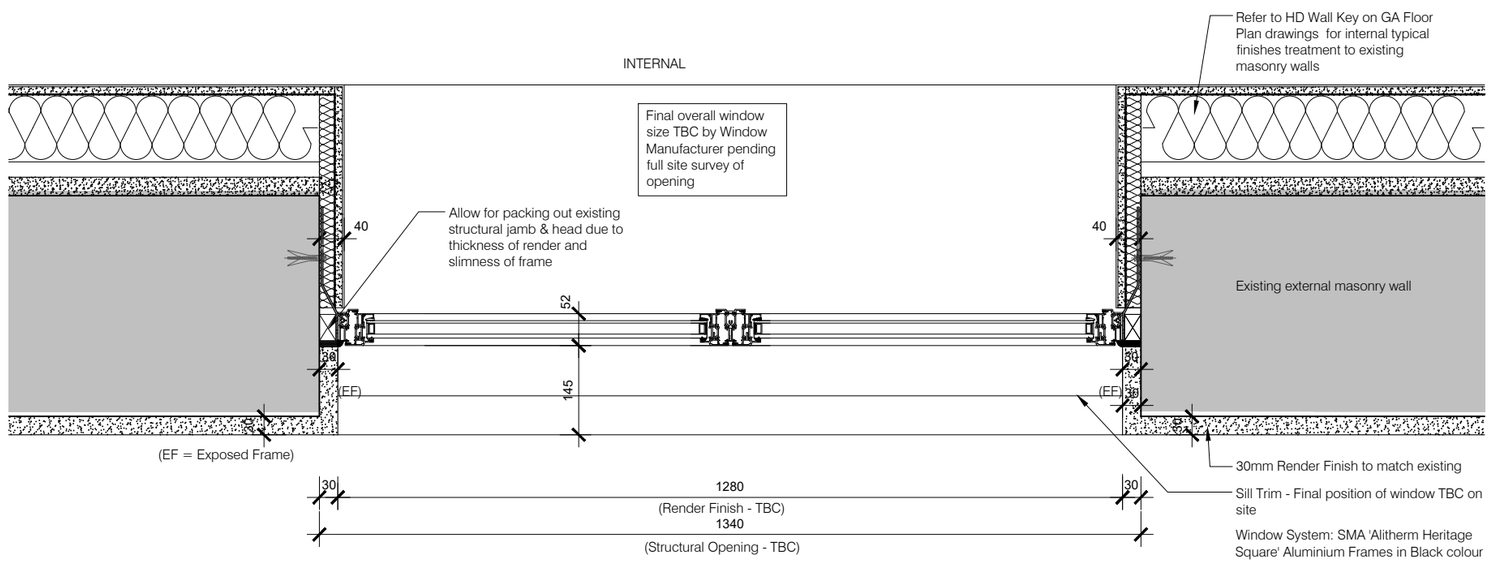

PLAN OF WINDOW - TYPE 25

Type 25

Rev	Date	Comments
A	08.07.25	Phase 3 - Planning Condition Discharge Issue

PLANNING

Client
Guru Nanak Darbar Gurdwara
Gravesend

Project
Proposed Development Site
Sikh Temple Site
Clarence Place
Gravesend
DA12 1LD

HASKINS DESIGNS LTD.
Mobile: 07802 182202
info@haskinsdesigns.co.uk Website: haskinsdesigns.co.uk

Title
Planning Condition 07: Phase 3
Joinery Details
Window / External Door Type 25

Project No.
181

Scale
1:10 & 1:500 @ A2

Drawn
STC

Check
HD

Drawing No.
181-PD-625

Revision
A

Date
July 2025