





ELEVATIONS INDICATING WINDOW / EXTERNAL DOOR TYPE, NUMBER & LOCATION ON BUILDING (SCALE 1:500)

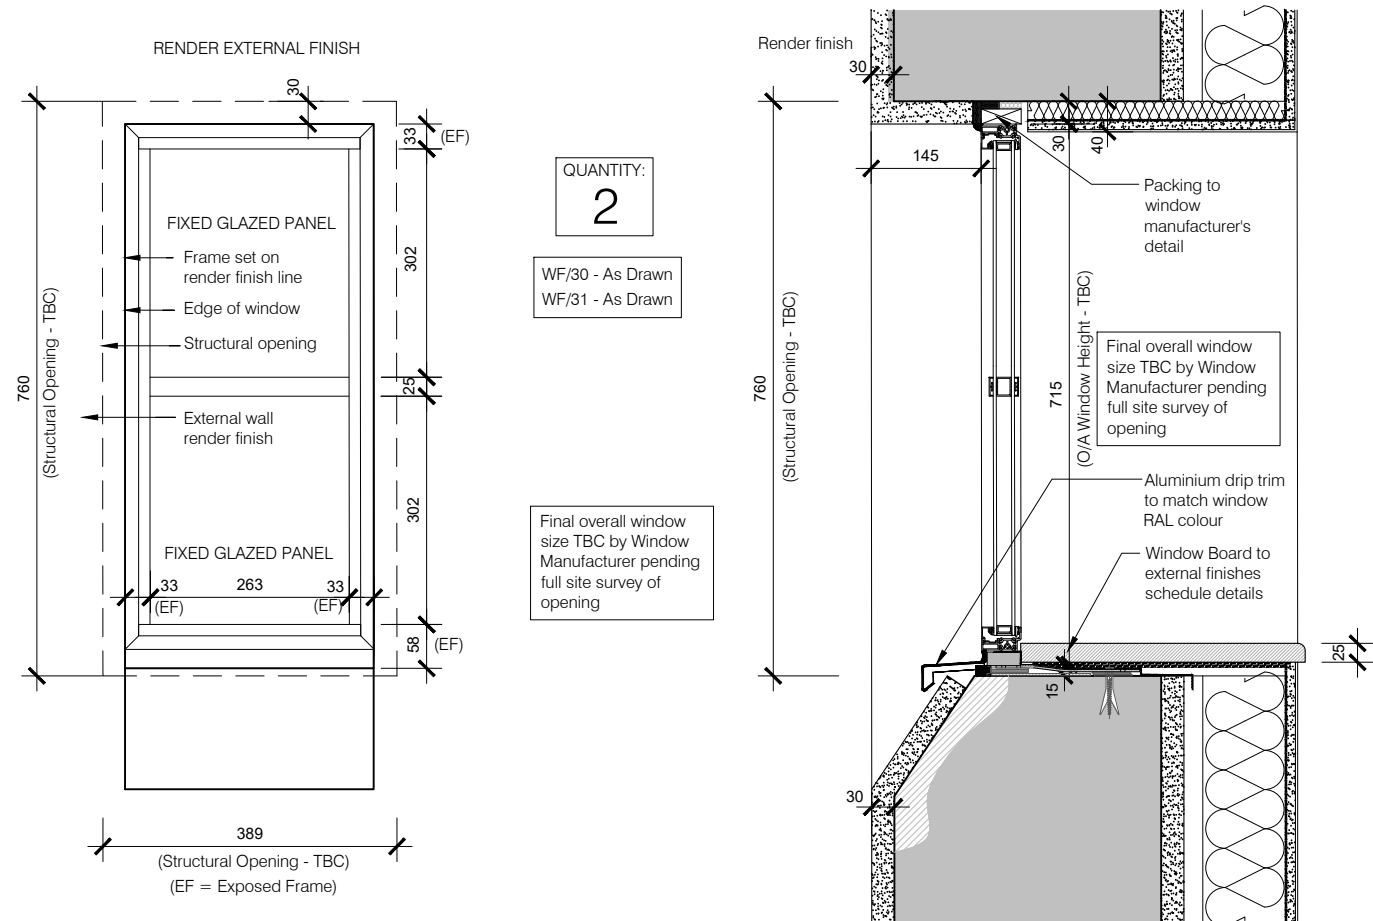

ELEVATION OF WINDOW - TYPE 27

SECTION OF WINDOW - TYPE 27

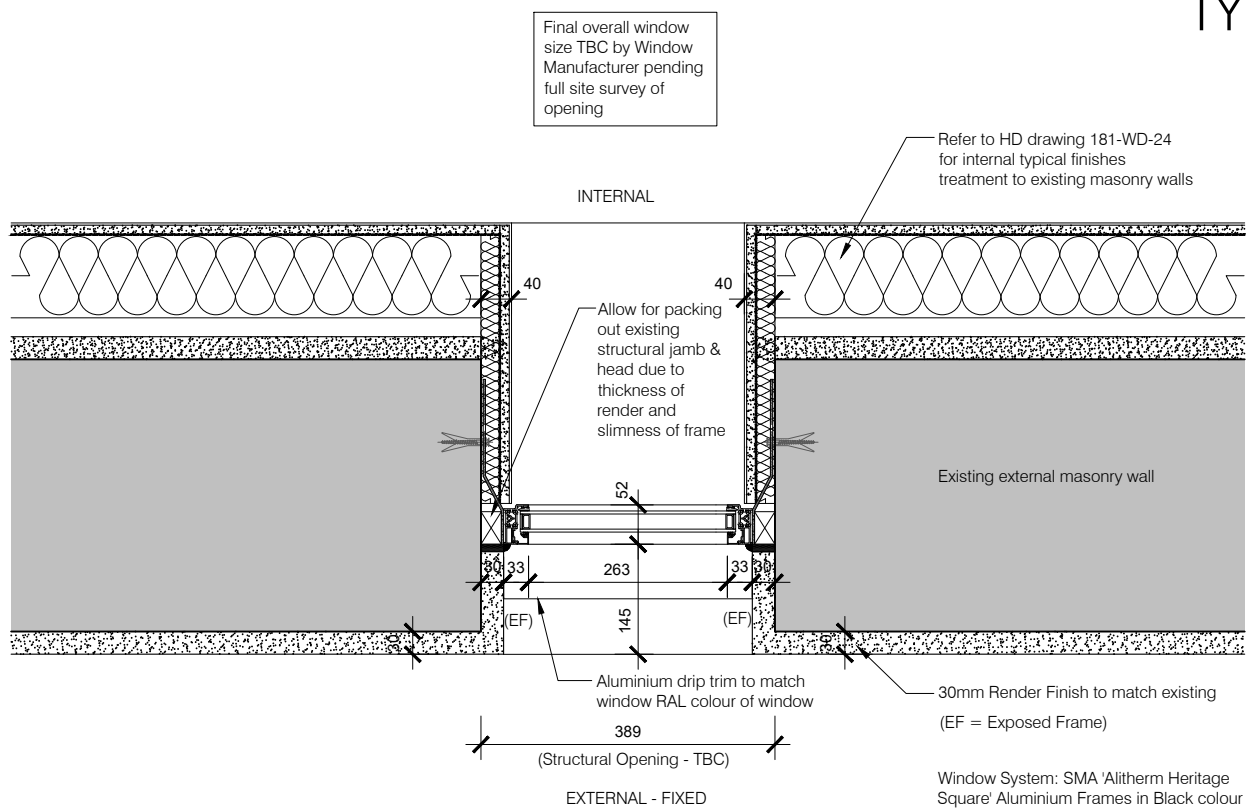

PLAN OF WINDOW - TYPE 27

Type 27

Rev	Date	Comments
A	08.07.25	Phase 3 - Planning Condition Discharge Issue

PLANNING

Client Guru Nanak Darbar Gurdwara Gravesend	Project Proposed Development Site Sikh Temple Site Clarence Place Gravesend DA12 1LD
Title Planning Condition 07: Phase 3 Joinery Details Window / External Door Type 27	Project No. 181 Drawing No. 181-PD-627

HASKINS
DESIGNS LTD.

Mobile: 07802 182202 info@haskinsdesigns.co.uk Website: haskinsdesigns.co.uk	
Scale 1:10 & 1:500 @ A2	Drawn STC
Revision A	Check HD
Date July 2025	