





ELEVATIONS INDICATING WINDOW / EXTERNAL DOOR TYPE, NUMBER & LOCATION ON BUILDING (SCALE 1:500)

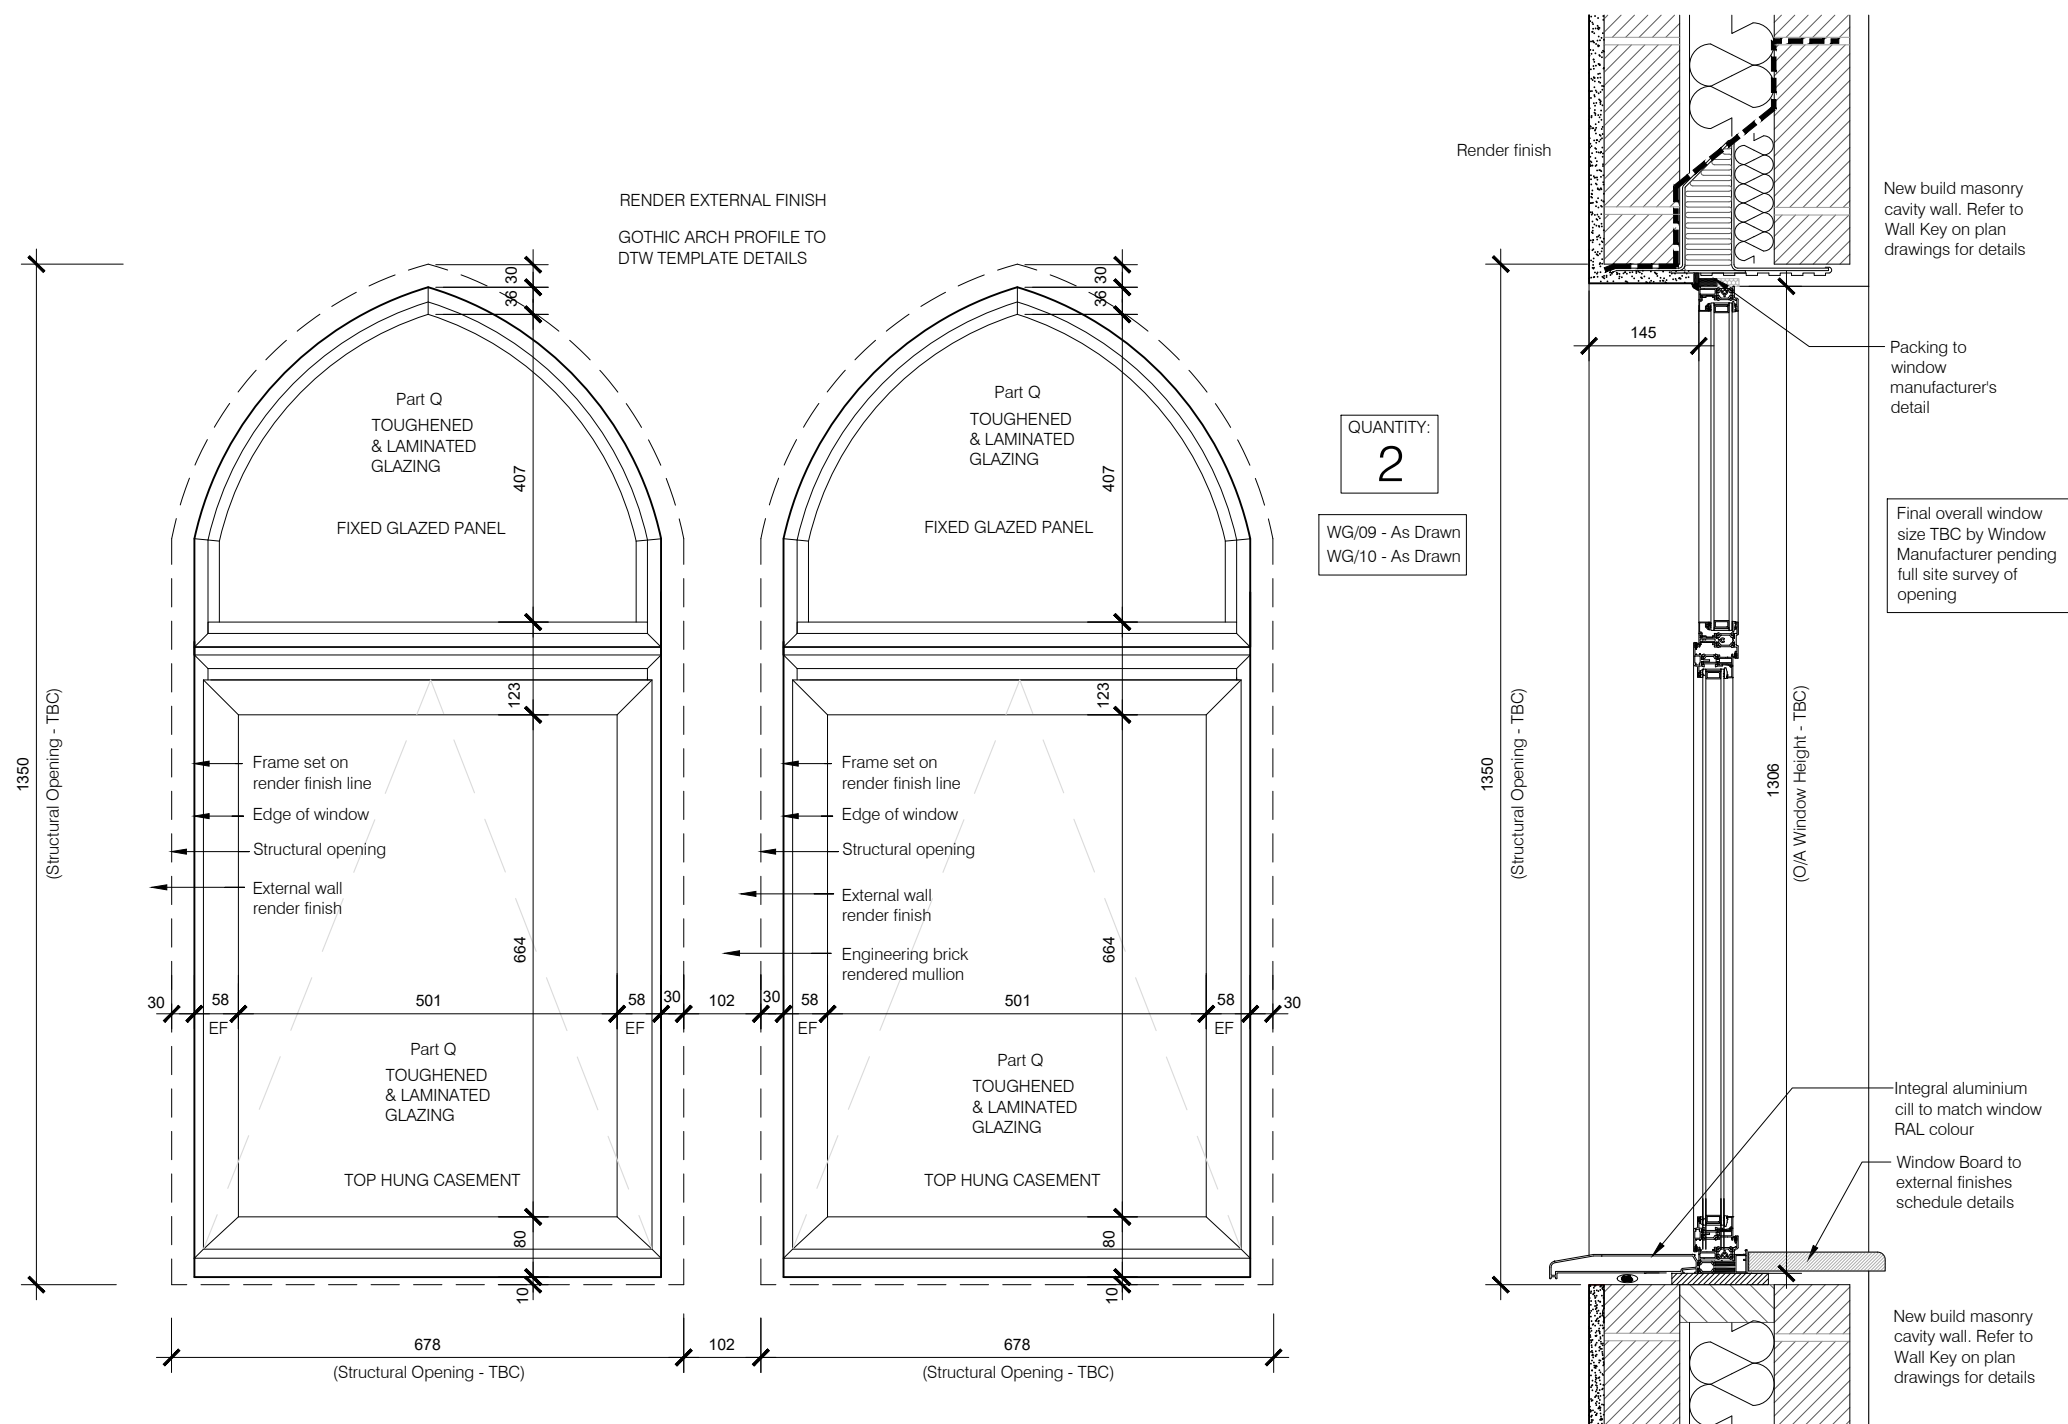

ELEVATION OF WINDOWS - TYPE 29

SECTION OF WINDOW - TYPE 29

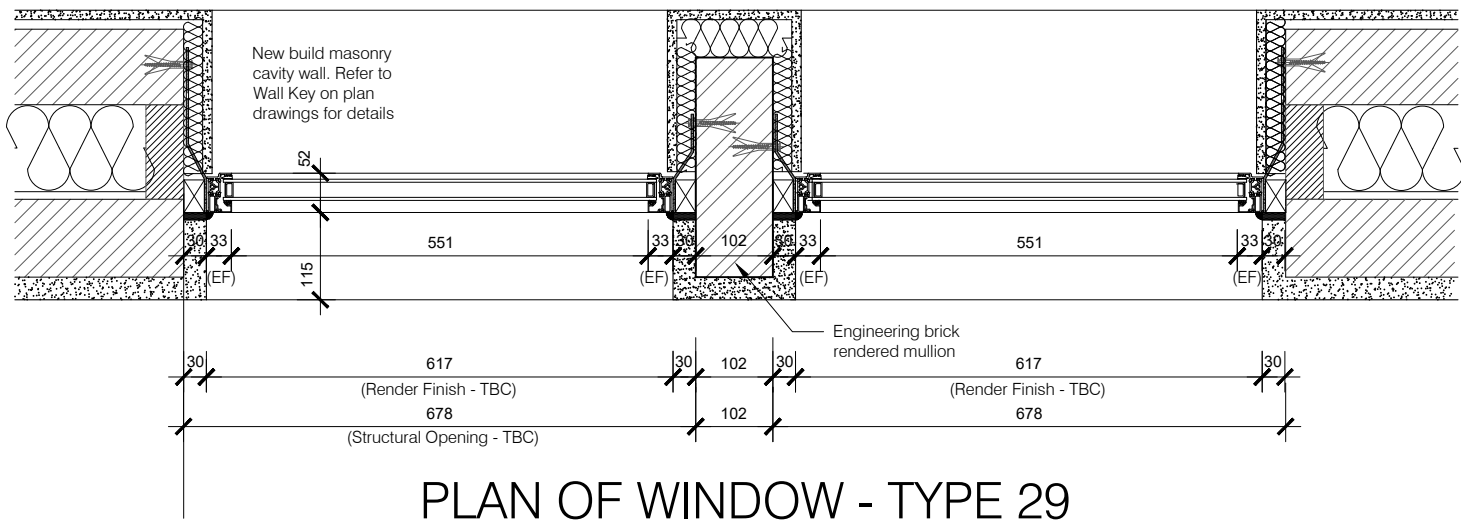

PLAN OF WINDOW - TYPE 29

Type 29

Rev	Date	Comments	Rev	Date	Comments
			A	08.07.25	Phase 3 - Planning Condition Discharge Issue

PLANNING

Client	Guru Nanak Darbar Gurdwara Gravesend
Title	Planning Condition 07: Phase 3 Joinery Details Window / External Door Type 29

Project	Proposed Development Site Sikh Temple Site Clarence Place Gravesend DA12 1LD
Project No.	181
Drawing No.	181-PD-629

HASKINS DESIGNS LTD.	
Mobile: 07802 182202 info@haskinsdesigns.co.uk Website: haskinsdesigns.co.uk	
Scale	1:10 & 1:500 @ A2
Drawn	STC
Check	HD
Revision	A
Date	July 2025