



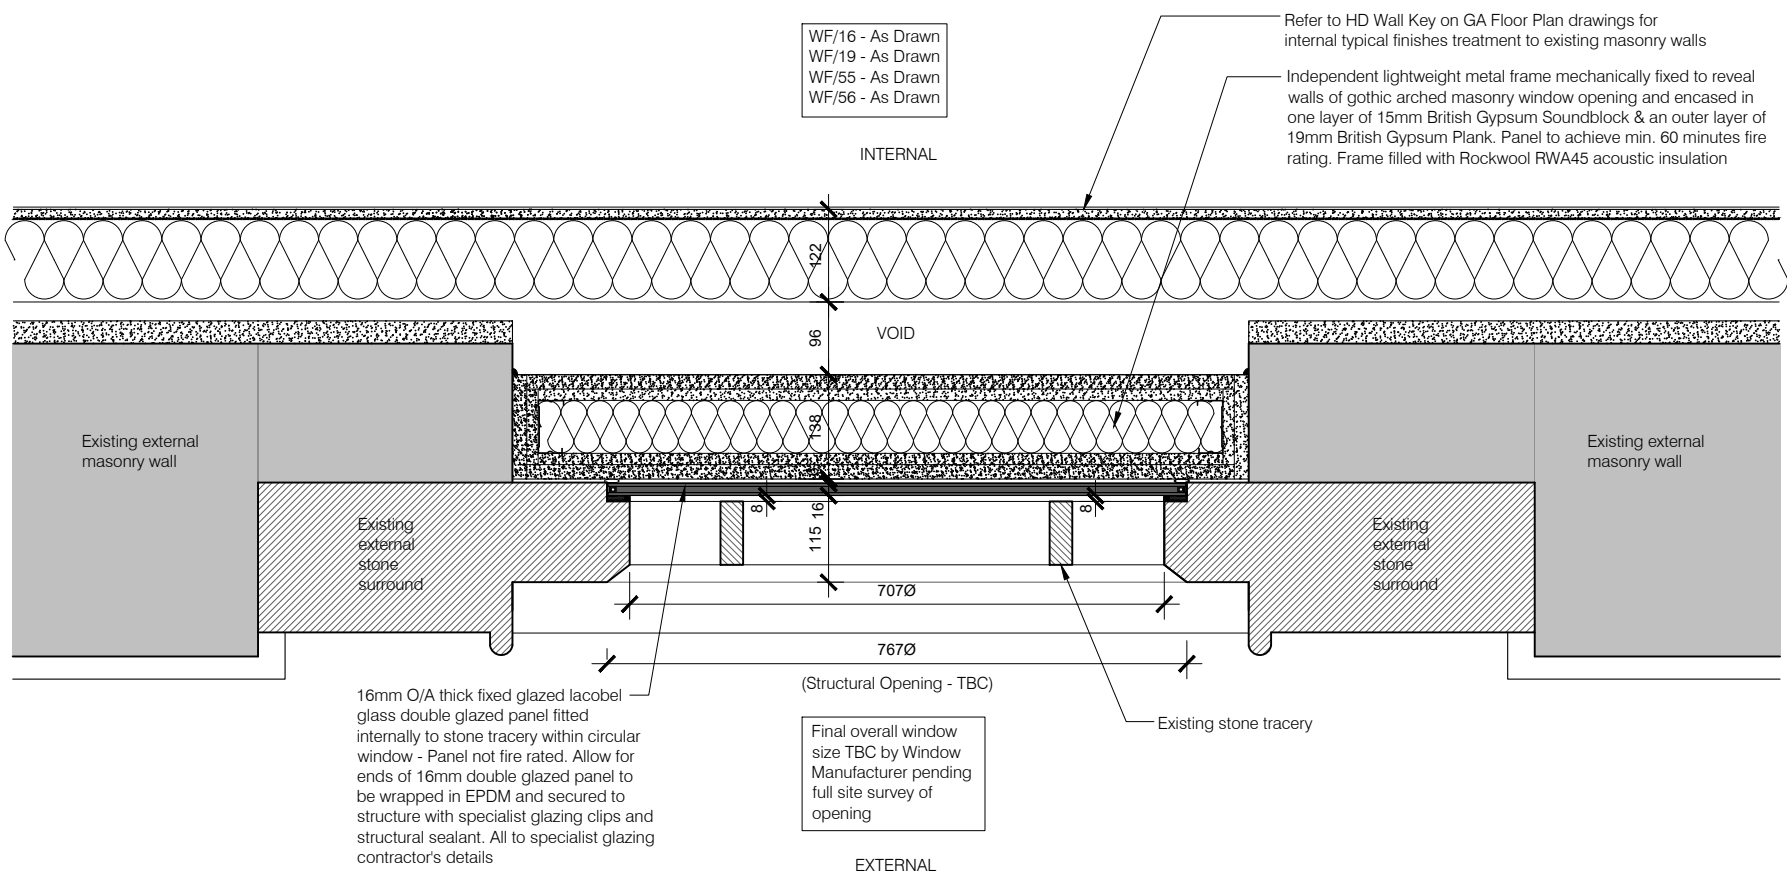

ELEVATIONS INDICATING WINDOW / EXTERNAL DOOR TYPE, NUMBER & LOCATION ON BUILDING (SCALE 1:500)

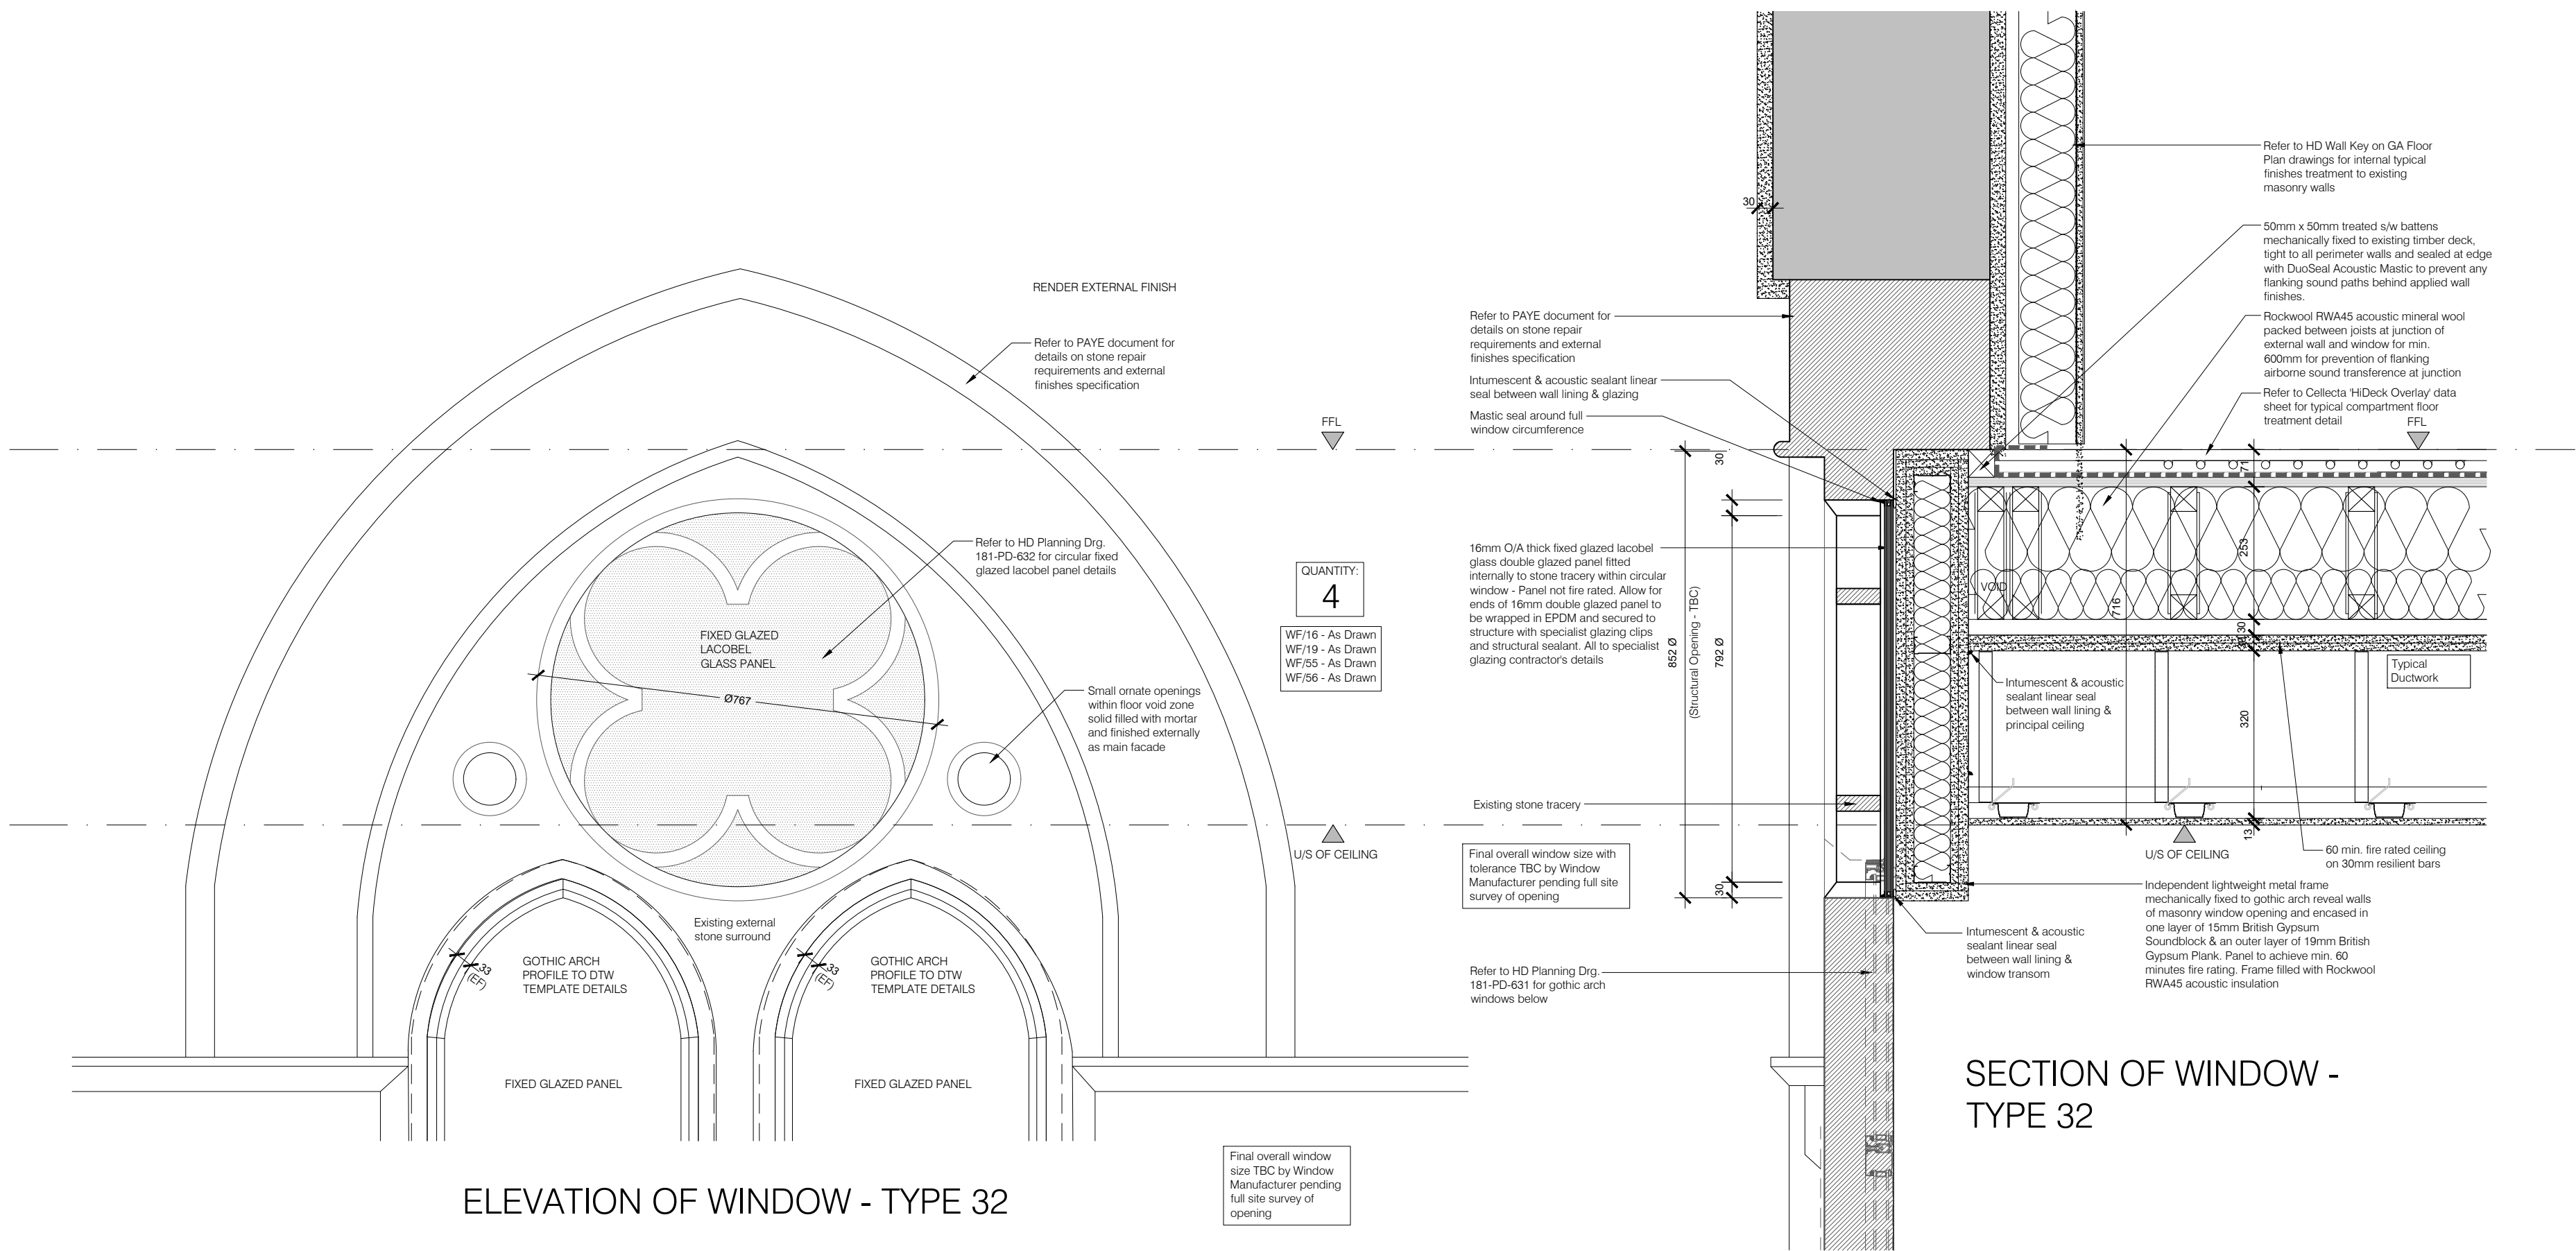

Type 32

PLANNING

A	08.07.25	Phase 3 - Planning Condition Discharge Issue
Rev	Date	Comments
Client		
Guru Nanak Darbar Gurdwara Gravesend		
Project		
Proposed Development Site Sikh Temple Site Clarence Place Gravesend DA12 1LD		
Title		
Planning Condition 07: Phase 3 Joinery Details Window / External Door Type 32		
Project No.		Date
181		July 2025
Drawing No.		Revision
181-PD-632		A
Scale		Drawn
1:10 & 1:500 @ A1		STC
		Check
		HD
 HASKINS DESIGNS LTD.		
The Civic Centre, St Mary's Road, Swanley, Kent, BR8 7BU		
Phone: 01322 479561 Mobile: 07802 182202		
info@haskinsdesigns.co.uk Website: haskinsdesigns.co.uk		