



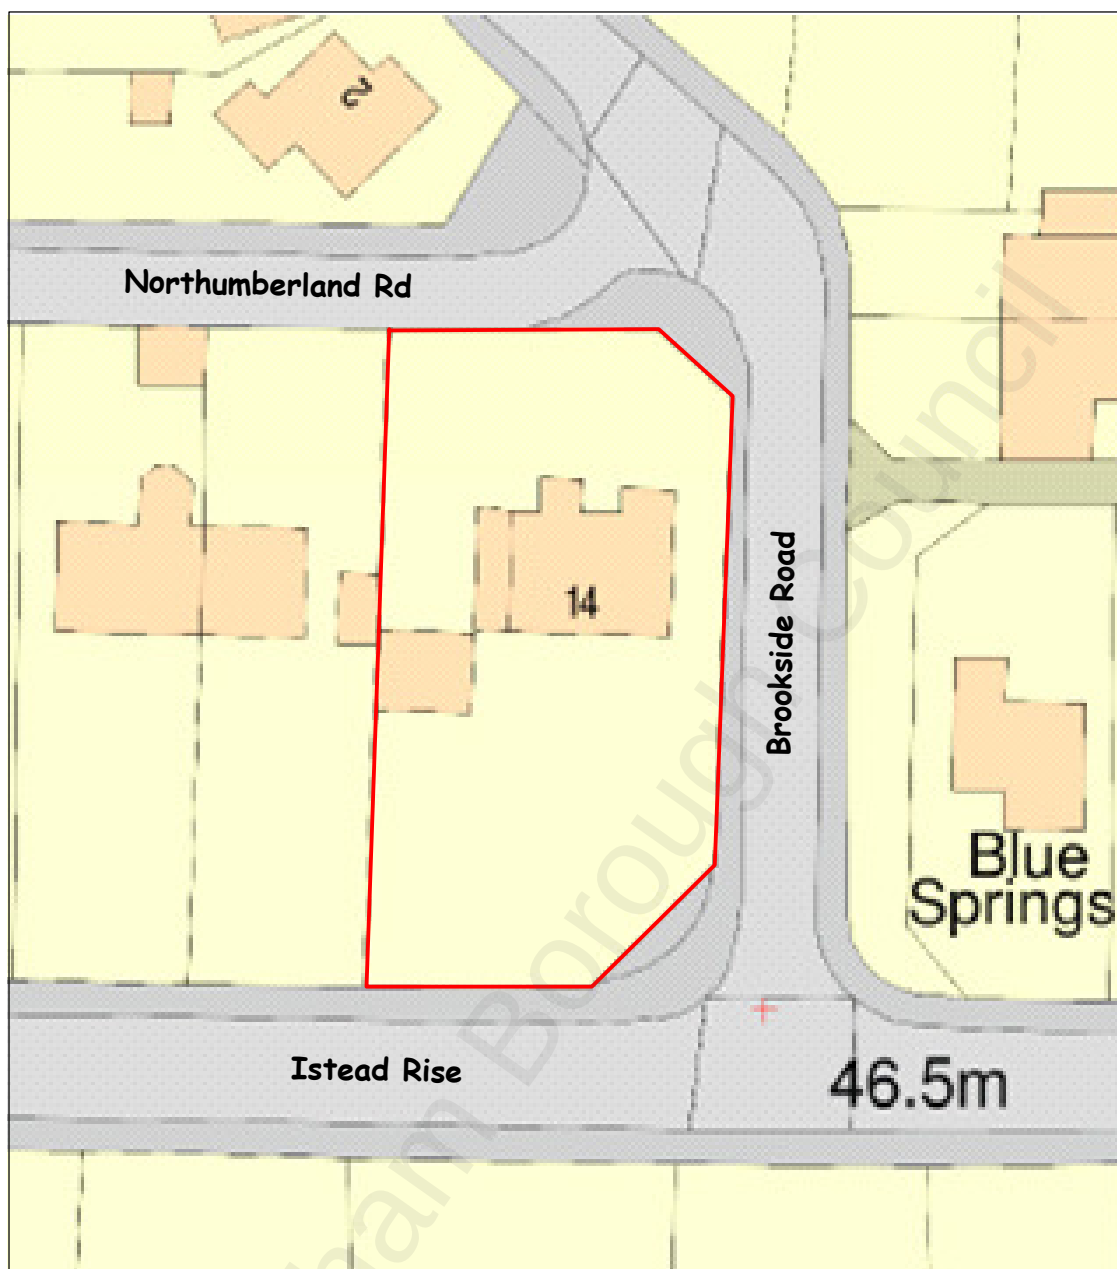

BLOCK PLAN
(Scale: 1 in 500)

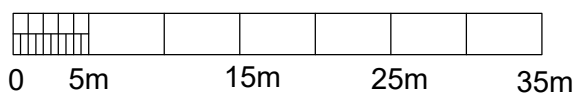

Scale: 1 : 500 @ A3 Size



See Drg. Nos:

No.11 (Rev.A) for PLANS

No.12 (Rev.A) for ELEVATIONS 1

No.13 (Rev.A) for ELEVATIONS 2

No.14 (Rev.A) for LOCATION PLAN

PROPOSED SIDE SINGLE STOREY
EXTENSIONS

at

14 Instead Rise, DA13 9JF

Client: Mr Anthony Tomkins

Scales: 1 : 1250
& 1 : 500

Date: Apr. 2022

BLOCK PLAN

Drawing No. AT - 14 - 15 (A)