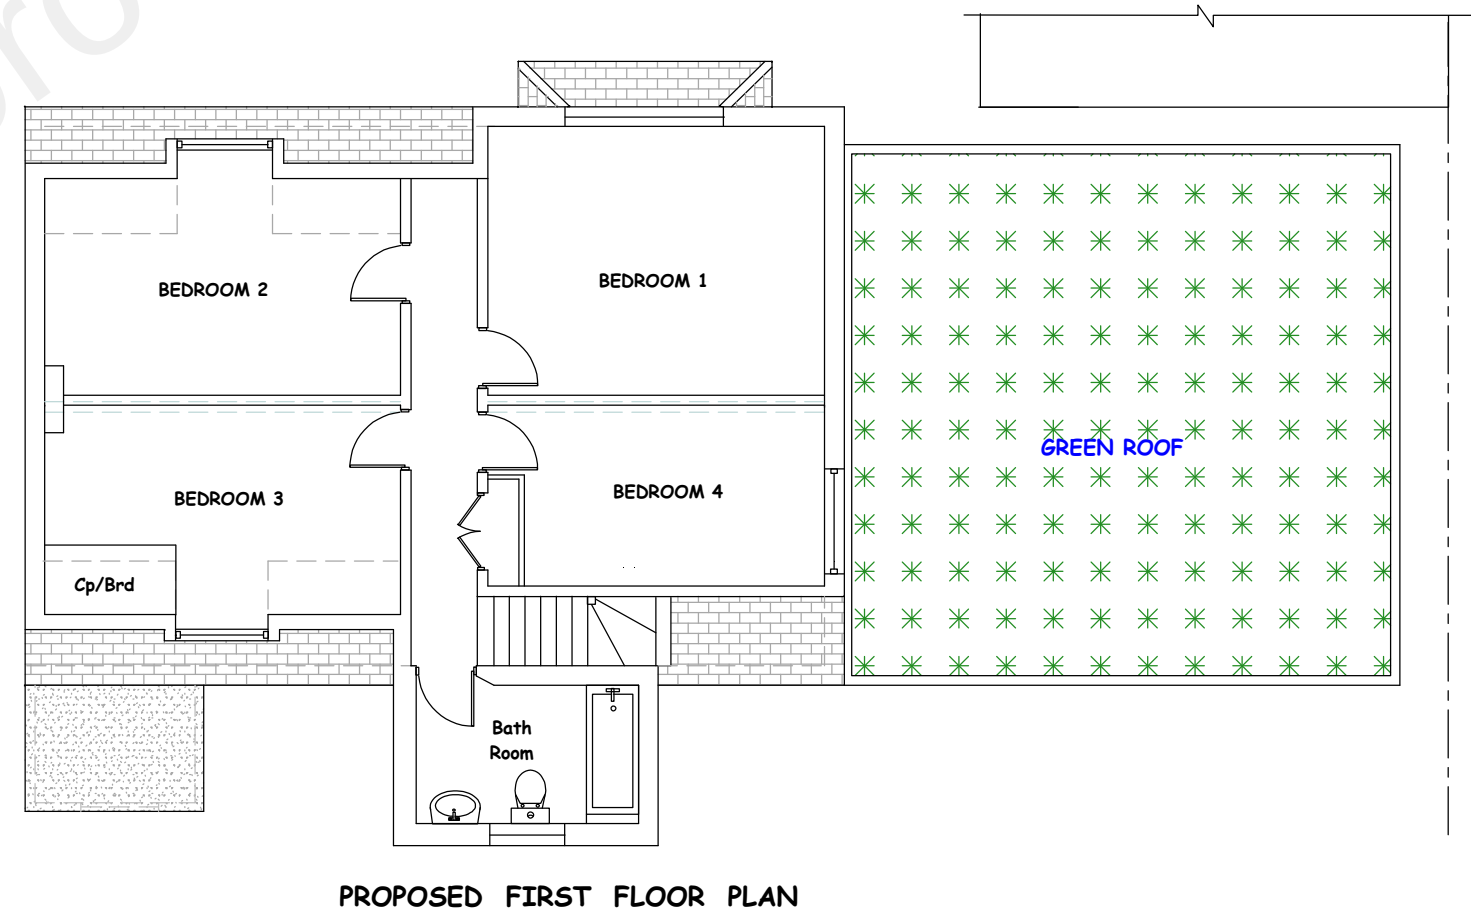
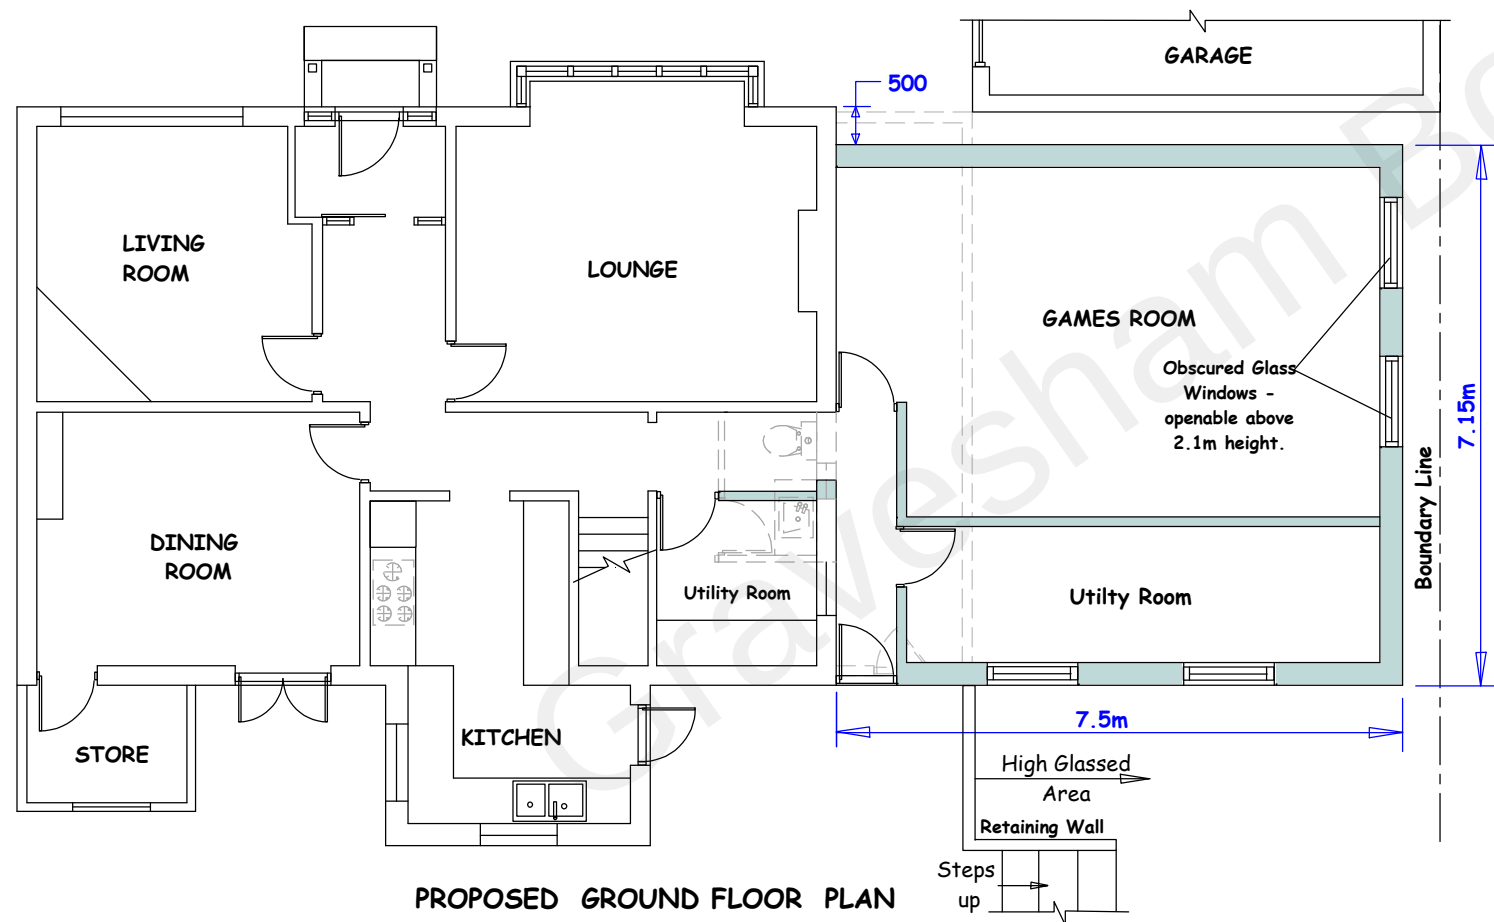
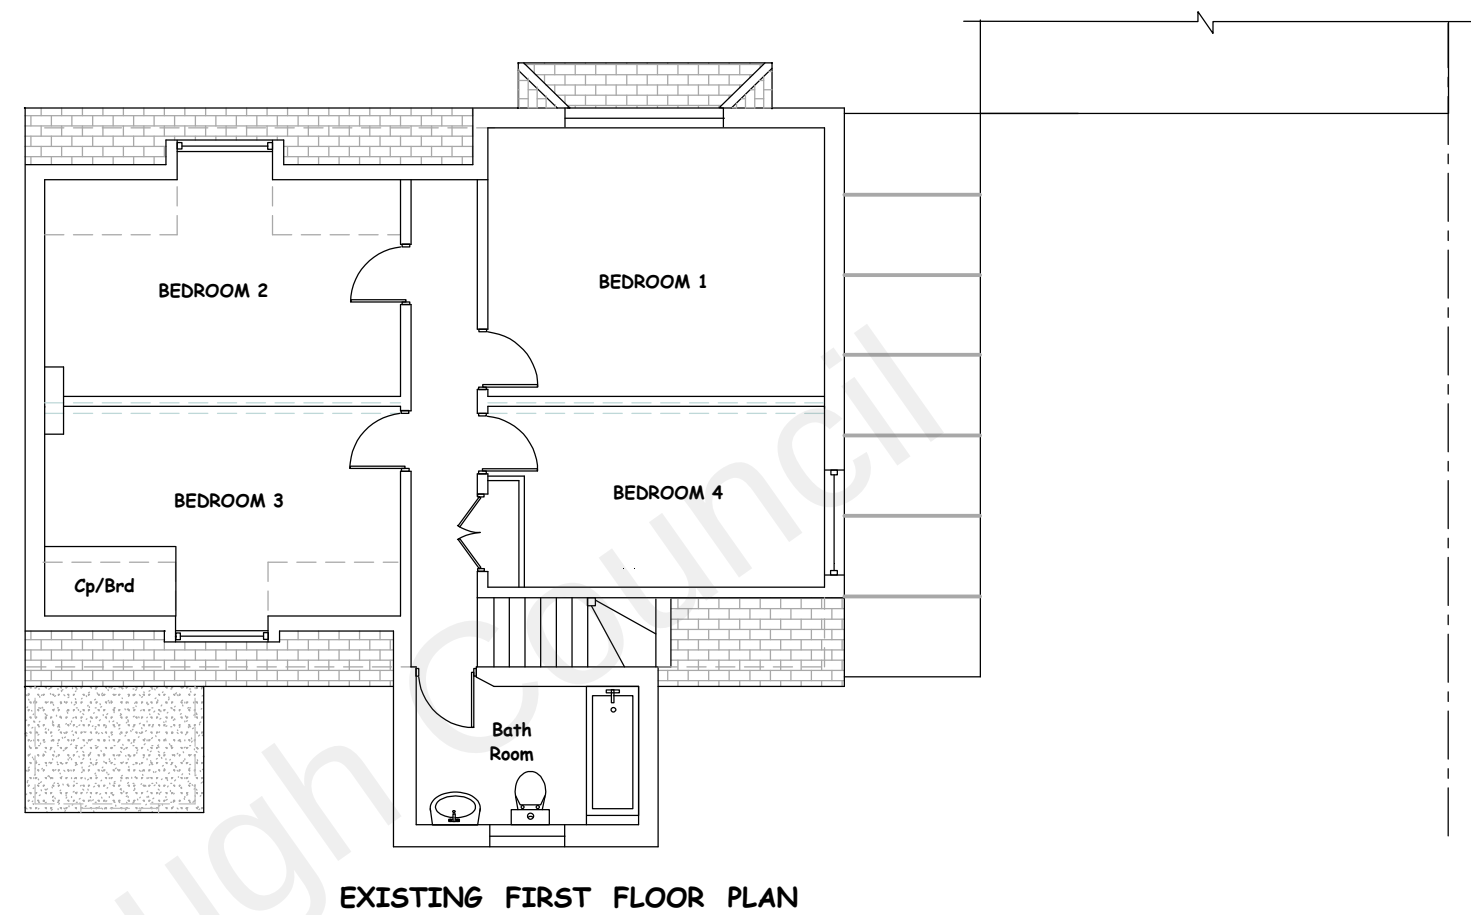
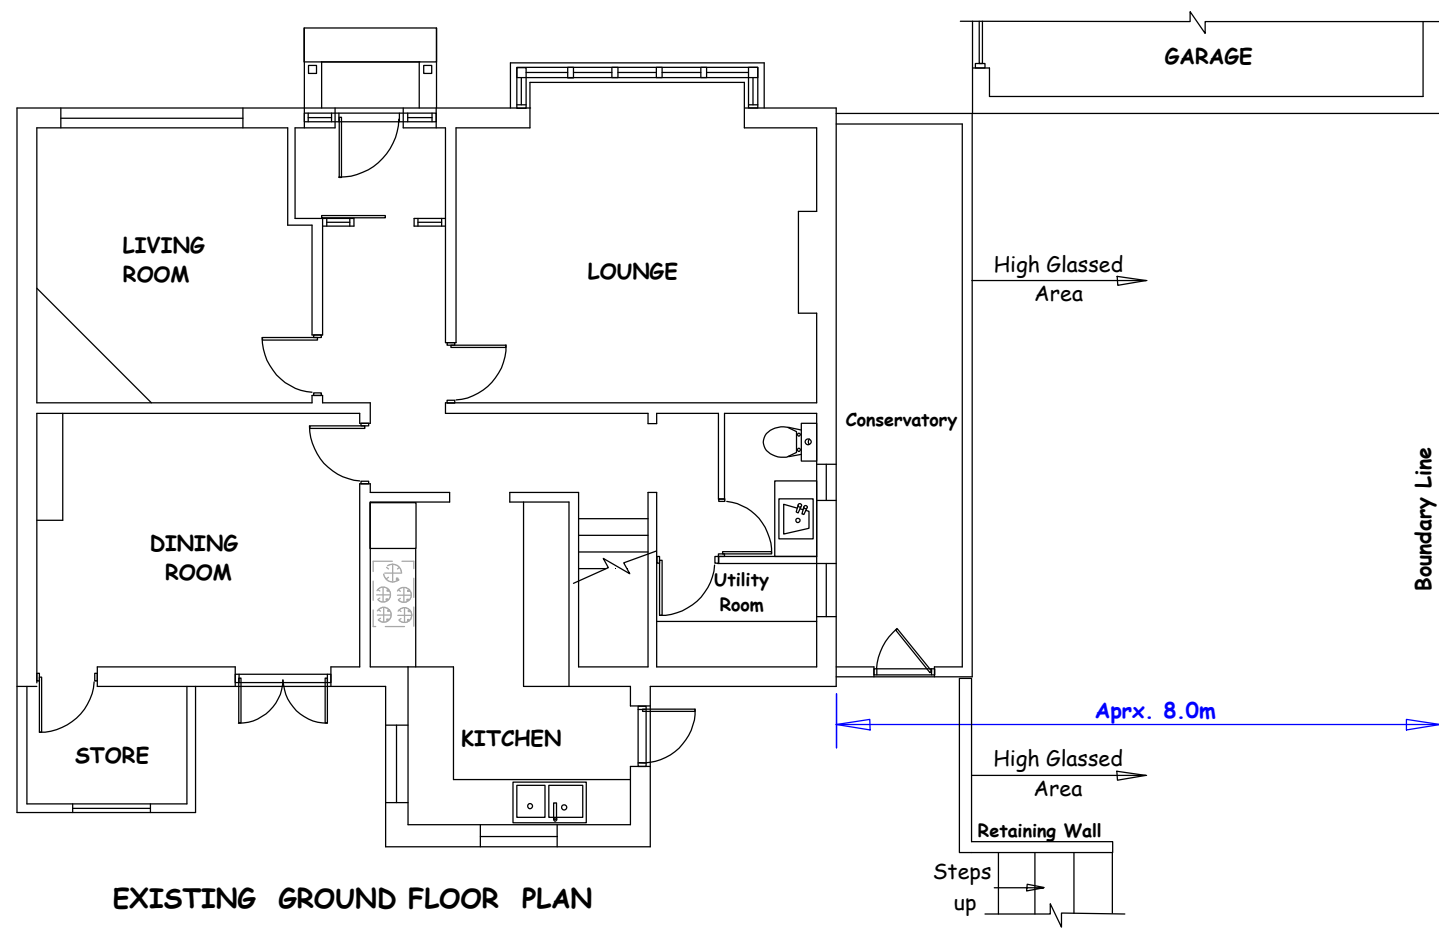


See Drg. Nos:
No.12 (Rev.A) for ELEVATIONS 1
No.13 (Rev.A) for ELEVATIONS 2
No.14 (Rev.A) for Location Block
No.14 (Rev.A) for Block Plan

NOTE:
Extension Foundations and Roof Gutter
not to encroach into neighbour's land.

Extension Materials to match in appearance
to the existing external house materials.

PROPOSED SIDE SINGLE STOREY
EXTENSIONS

at
14 Istead Rise, DA13 9Jf
Client: Mr Anthony Tomkins

Scale: 1 : 100	Date: Apr. 2022
EXISTING & PROPOSED PLAN	
Drawing No. AT - 14 - 11 (A)	