






REAR ELEVATION

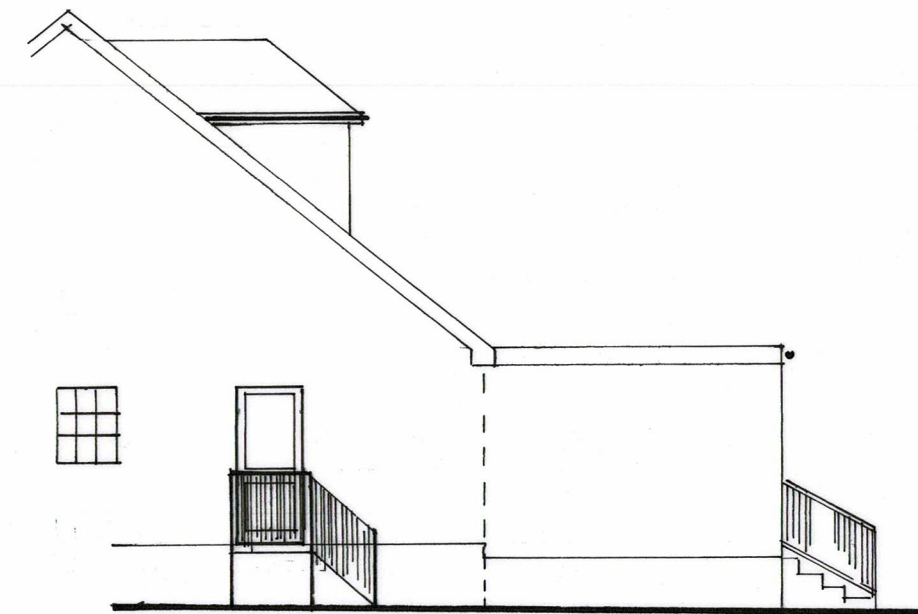

SIDE ELEVATION

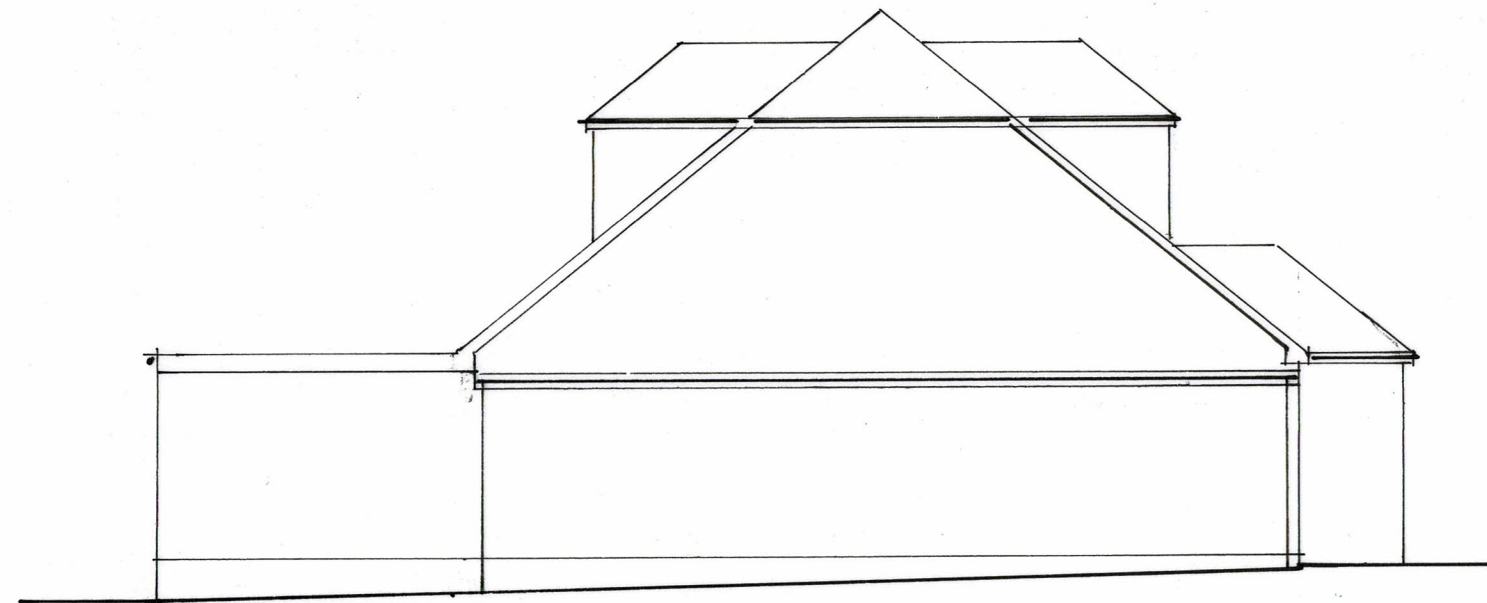


SIDE ELEVATION

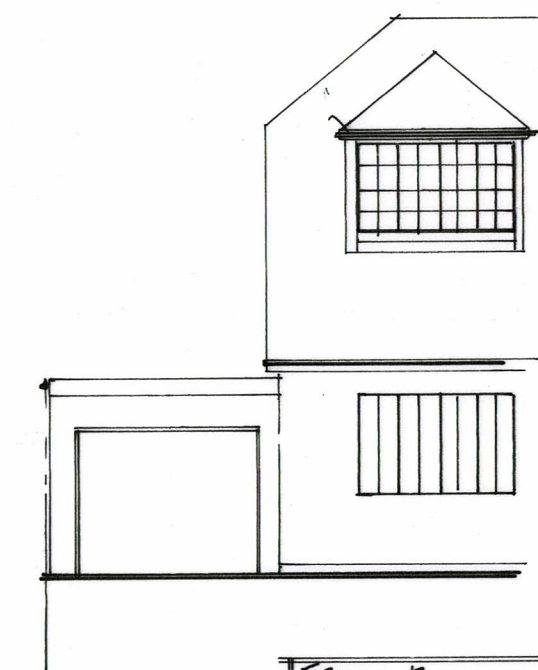

FRONT ELEVATION

PROPOSED ELEVATIONS

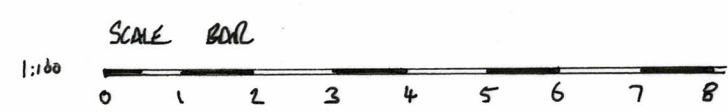

SINGLE STOREY SIDE AND REAR EXTENSION		Mr J. STRANGE 6 NEW ROAD MEOPHAM KENT DA15 0NG	
SCALE 1/100	DATE 3/6/23	FORM NO	04