


Storage cabin container - Location Plan

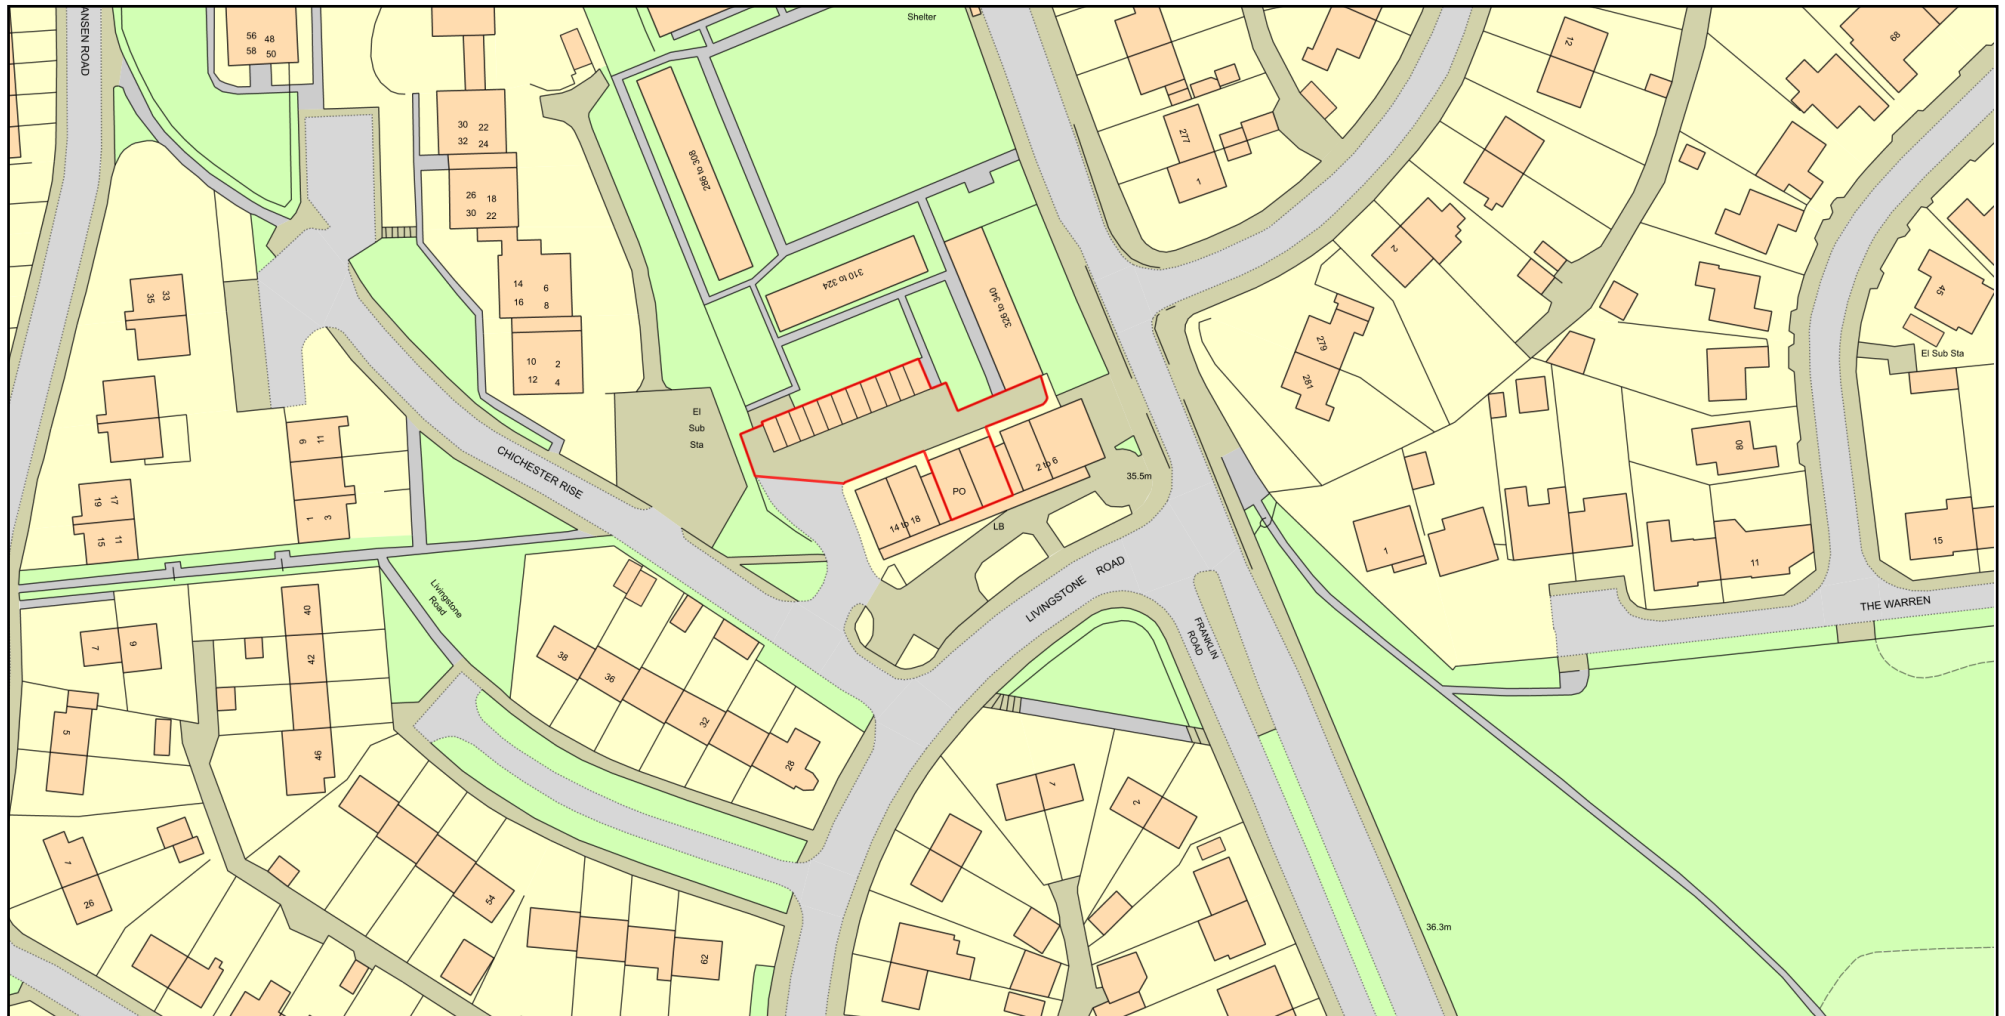

0 50
Metres



Plan Produced for: Gravesham Council

Date Produced: 05 Dec 2022

Plan Reference Number: TQRQM22339133458695

Scale: 1:1250 @ A4

© Crown copyright and database rights 2021 OS 100042766

