


Scale 1:100

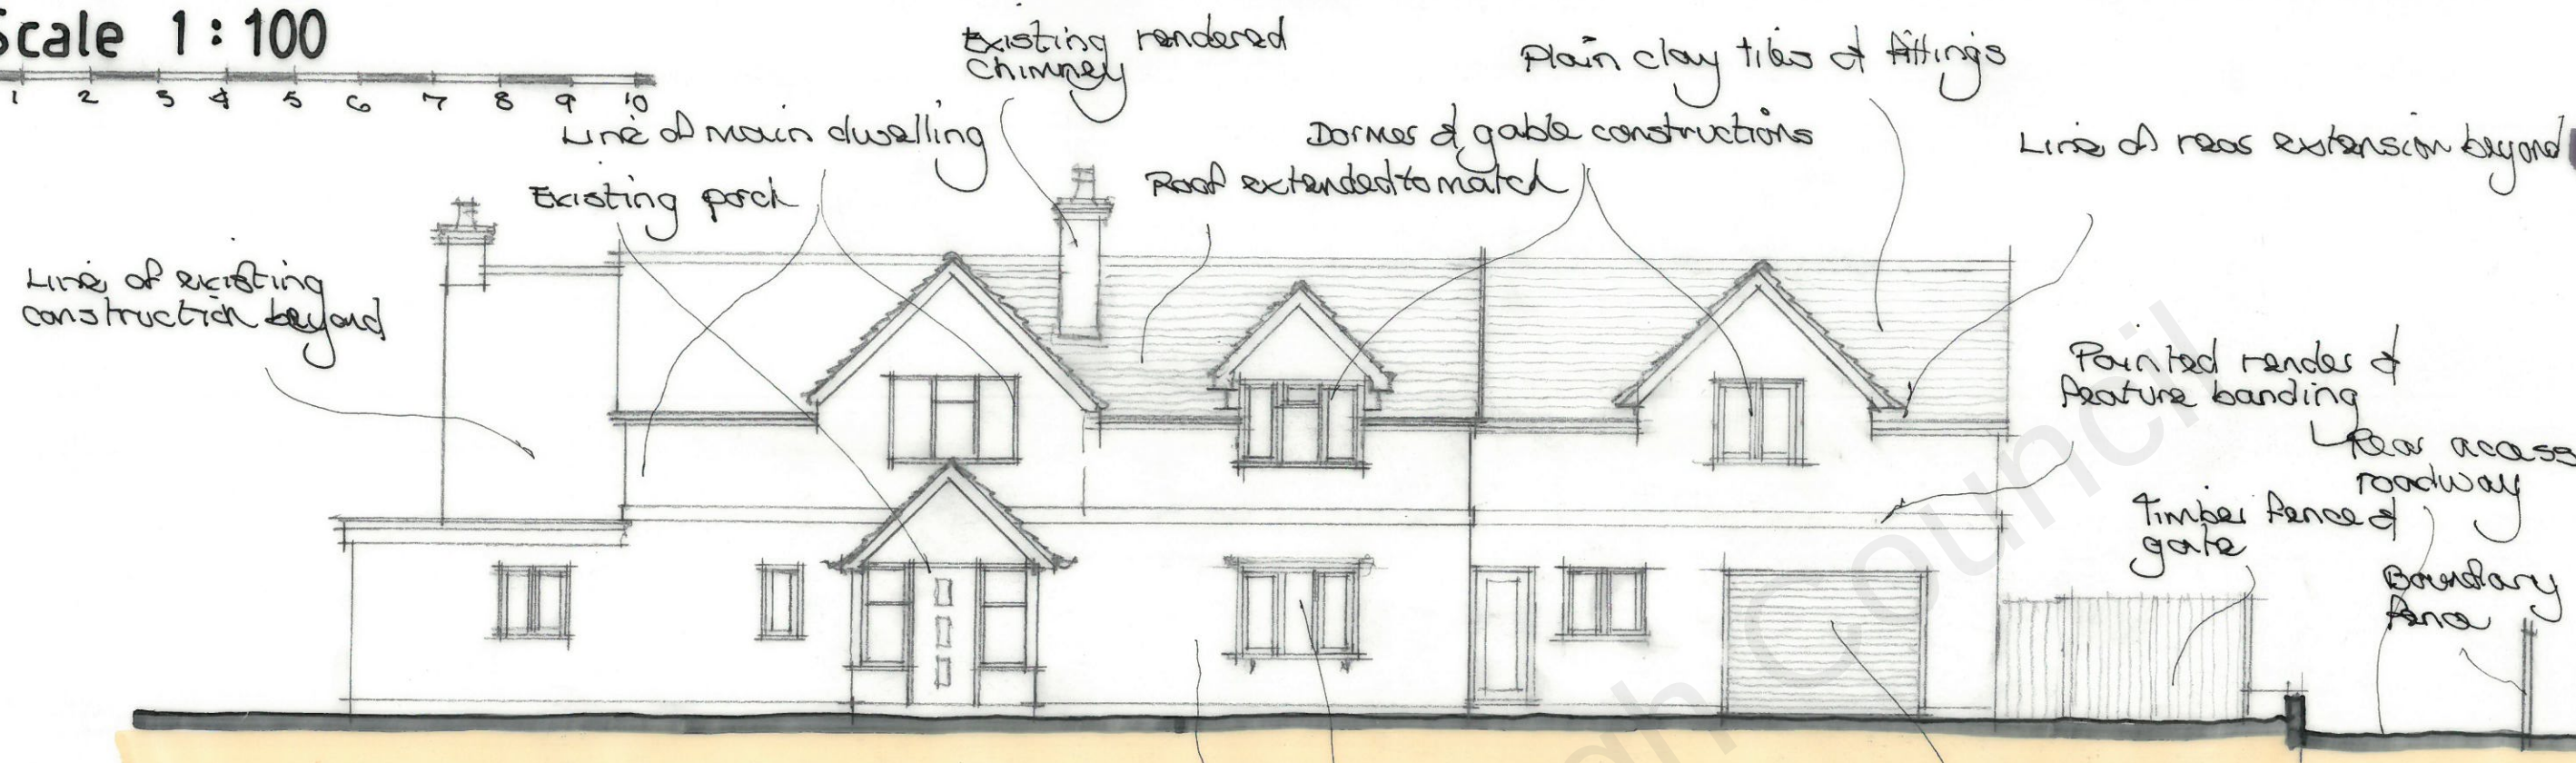

Front



Side

Extension & Alterations, Crabbles Cottage, Pear Tree Lane, Shorne, Gravesend, Kent

For Mr & Mrs M Tutty-Johnson

A J SCOTT Building Designs Ltd

Architect

Forest House, Malthouse Lane, Warehorne, Ashford, Kent TN26 2EL
Tel 01233 733555 Mobile 07753 859569 E-Mail ajscott54@outlook.com

22/56-23