


Scale 1:100

Proposed

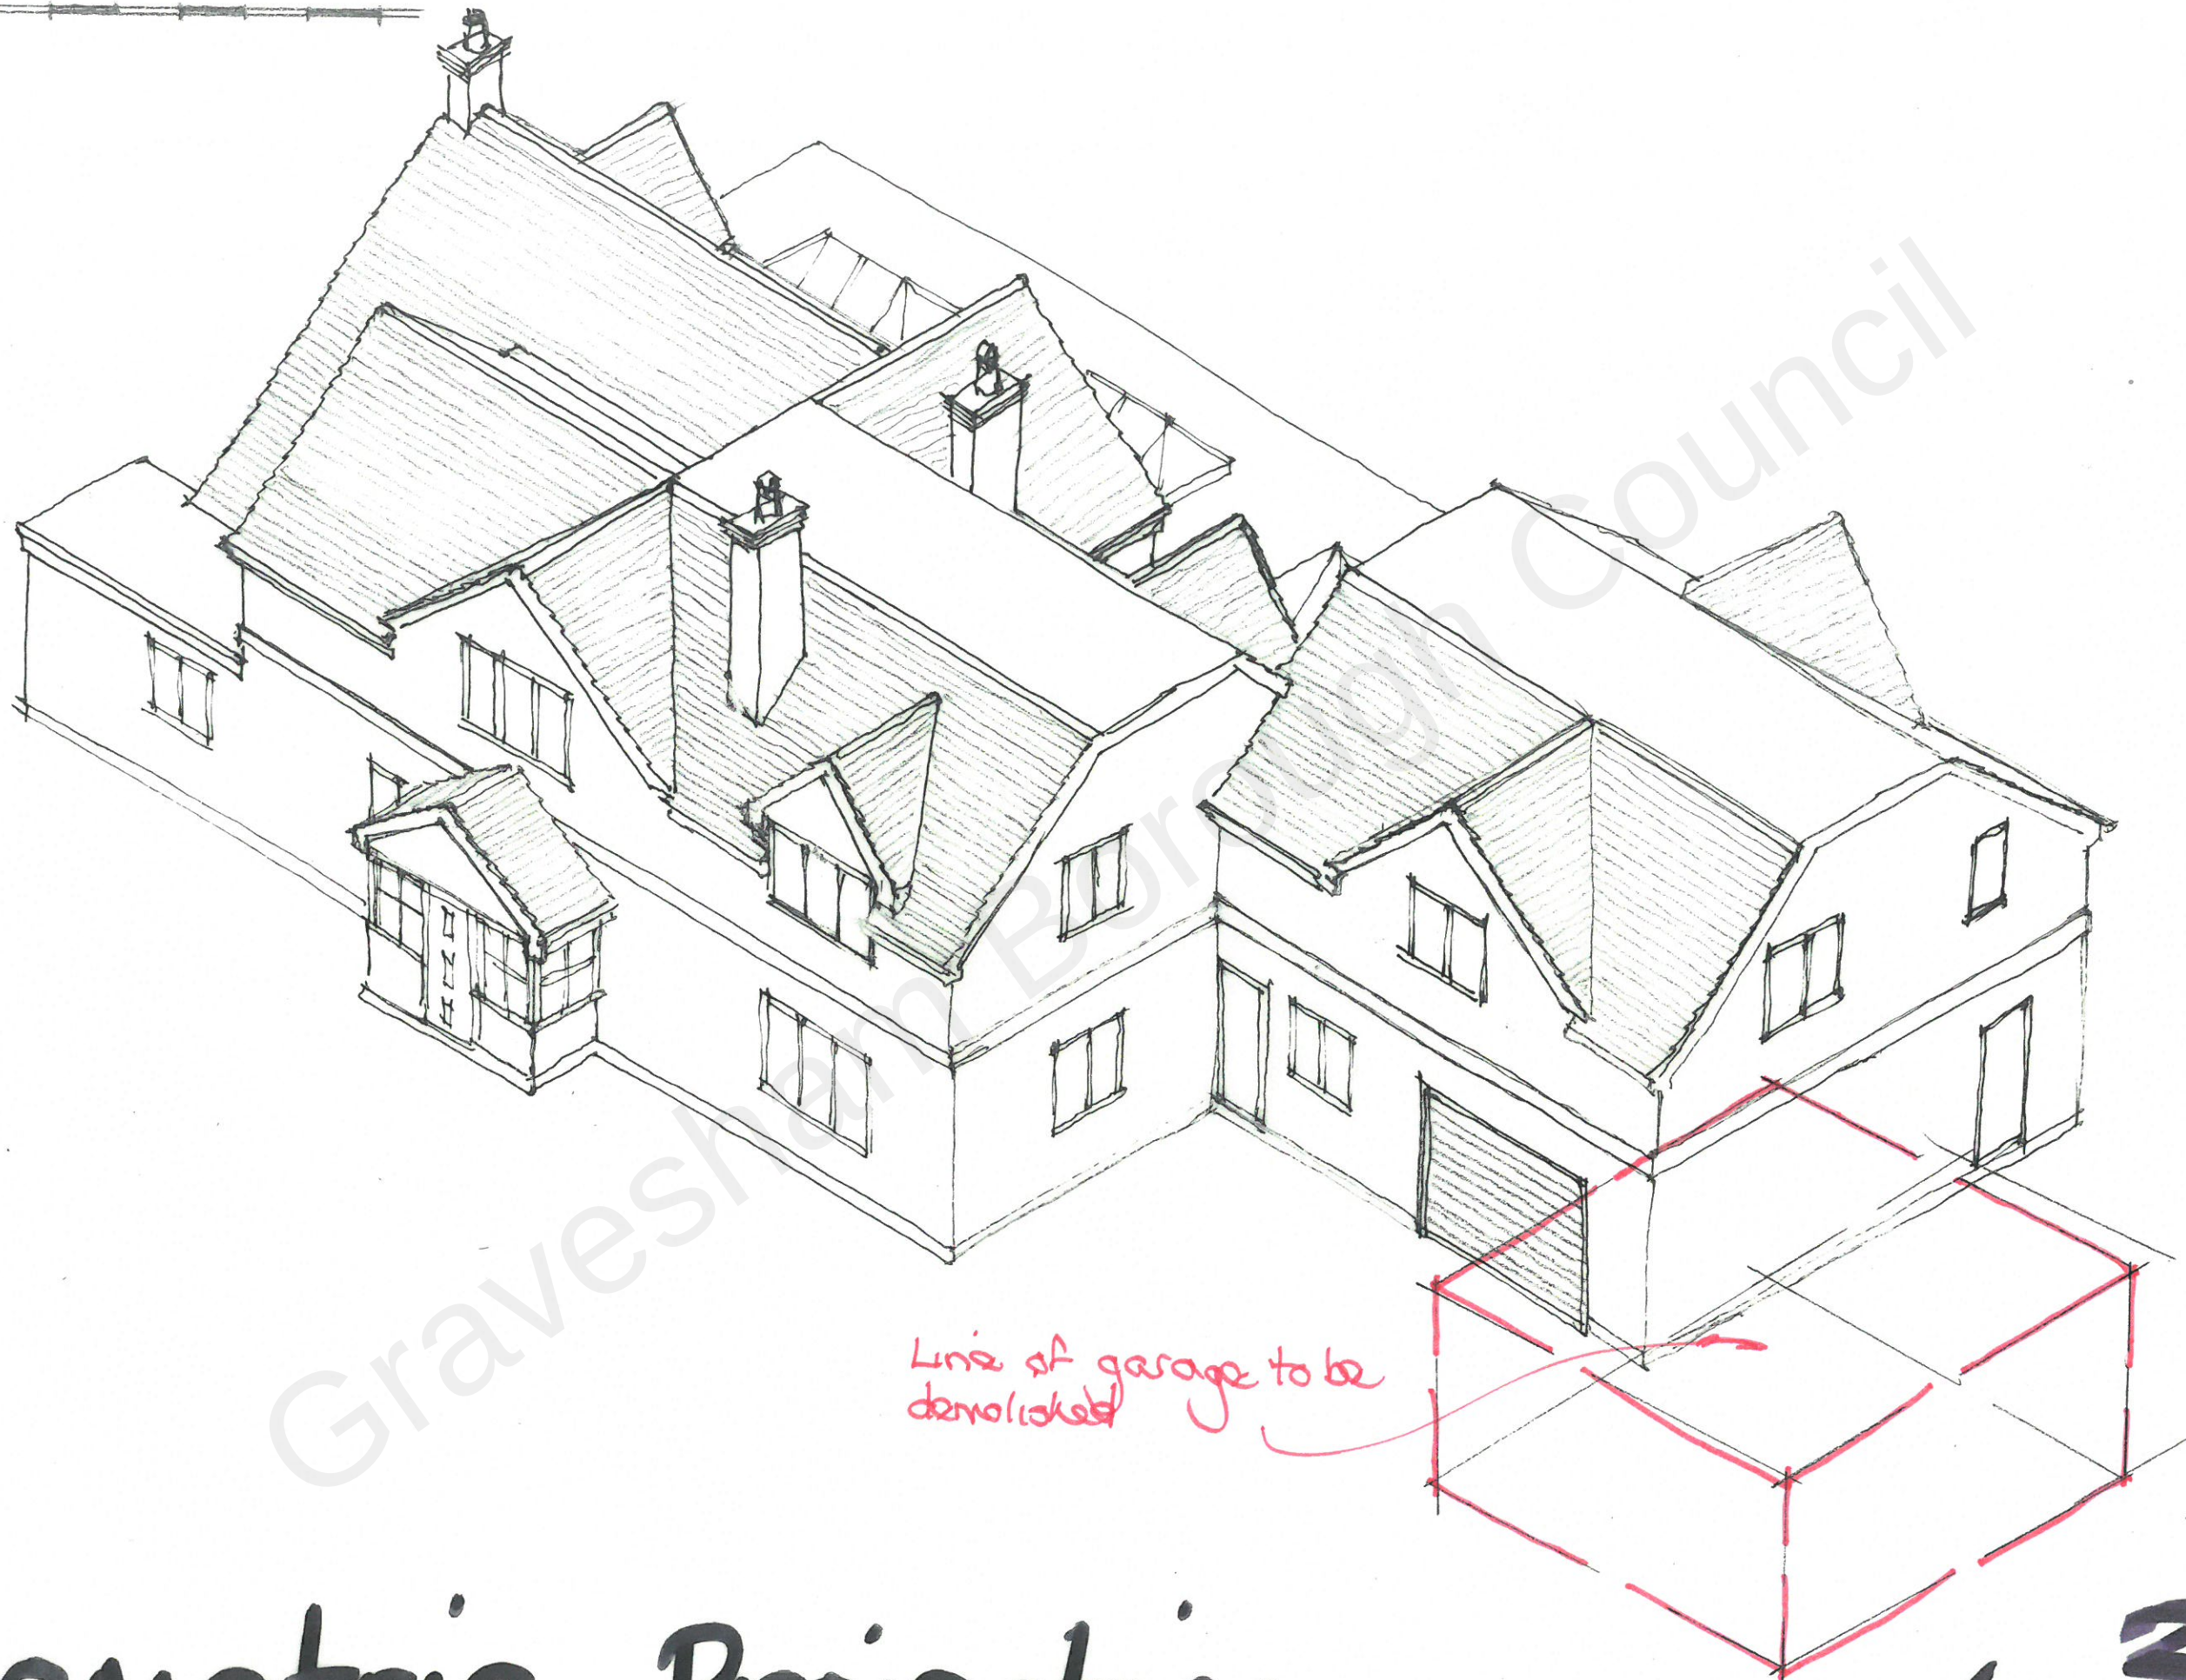

Line of garage to be demolished

Isometric Projection

221(56.26)

Extension & Alterations, Crabbles Cottage, Pear Tree Lane, Shorne, Gravesend, Kent
For Mr & Mrs M Tutty-Johnson