
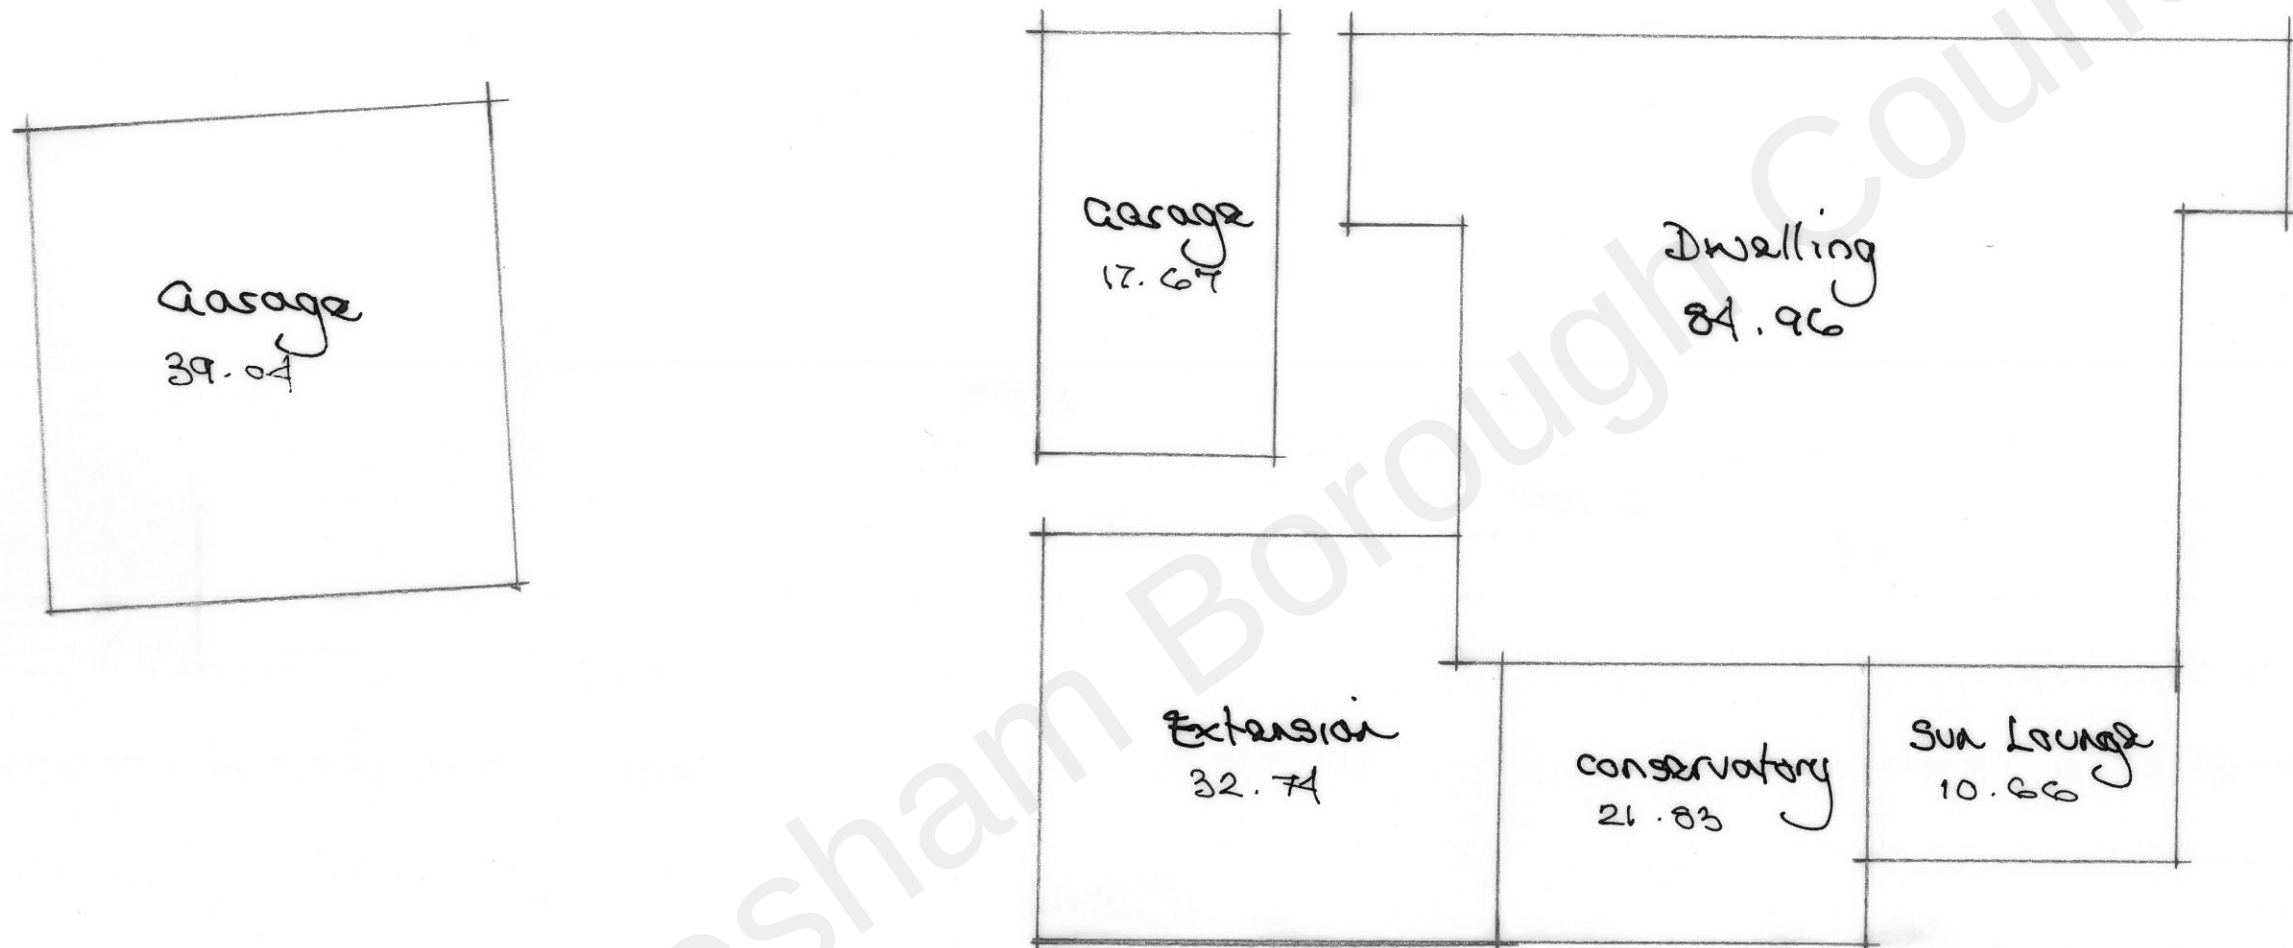


Scale 1:100

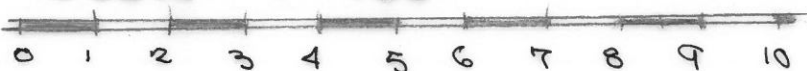

Total Footprint

206.87 m²

2227 ft²

Layout 2019 as surveyed
conservatory & Sun lounge minimum 20 yrs old

Extension & Alterations, Crabbles Cottage, Pear Tree Lane, Shorne, Gravesend, Kent
For Mr & Mrs M Tutty-Johnson

221/56-28