

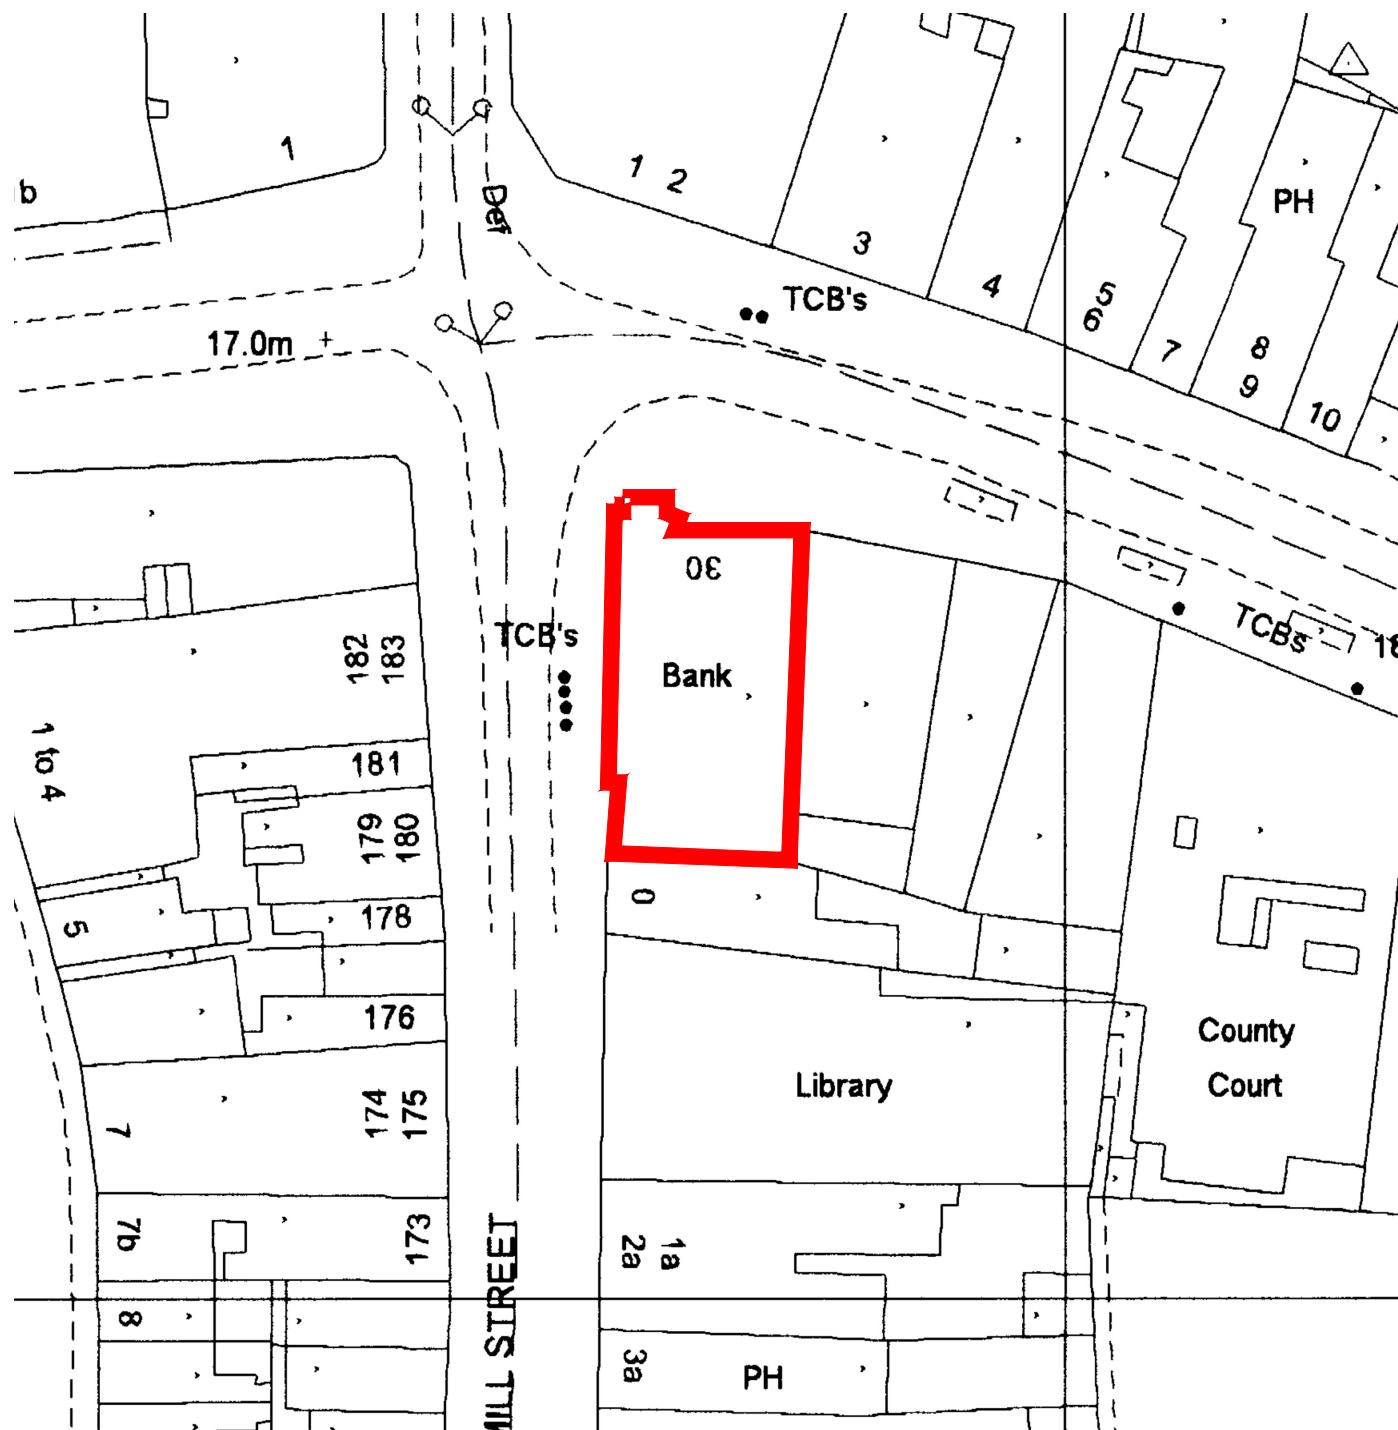


KEY
SITE BOUNDARY

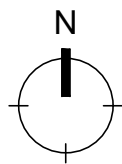

SITE BLOCK PLAN 1:500

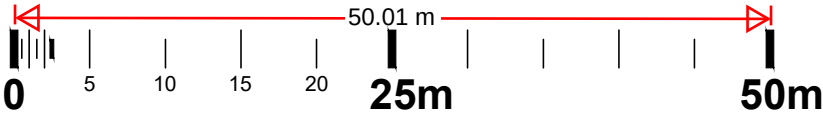


Produced 31 Oct 2000 from Ordnance Survey digital data and incorporating surveyed revision available at this date. © Crown copyright 2000.

Due to the resolution of this image, the depiction of a solid line within dashed lines does not necessarily constitute an obstruction at ground level.


Reproduction in whole or in part is prohibited without prior permission of Ordnance Survey.

Ordnance Survey and the OS symbol are registered trade marks and Siteplan a trade mark of Ordnance Survey, the national mapping agency of Great Britain.

NATWEST
30 KING STREET
GRAVESEND
DA12 2DU 104461/24 ZNEBF

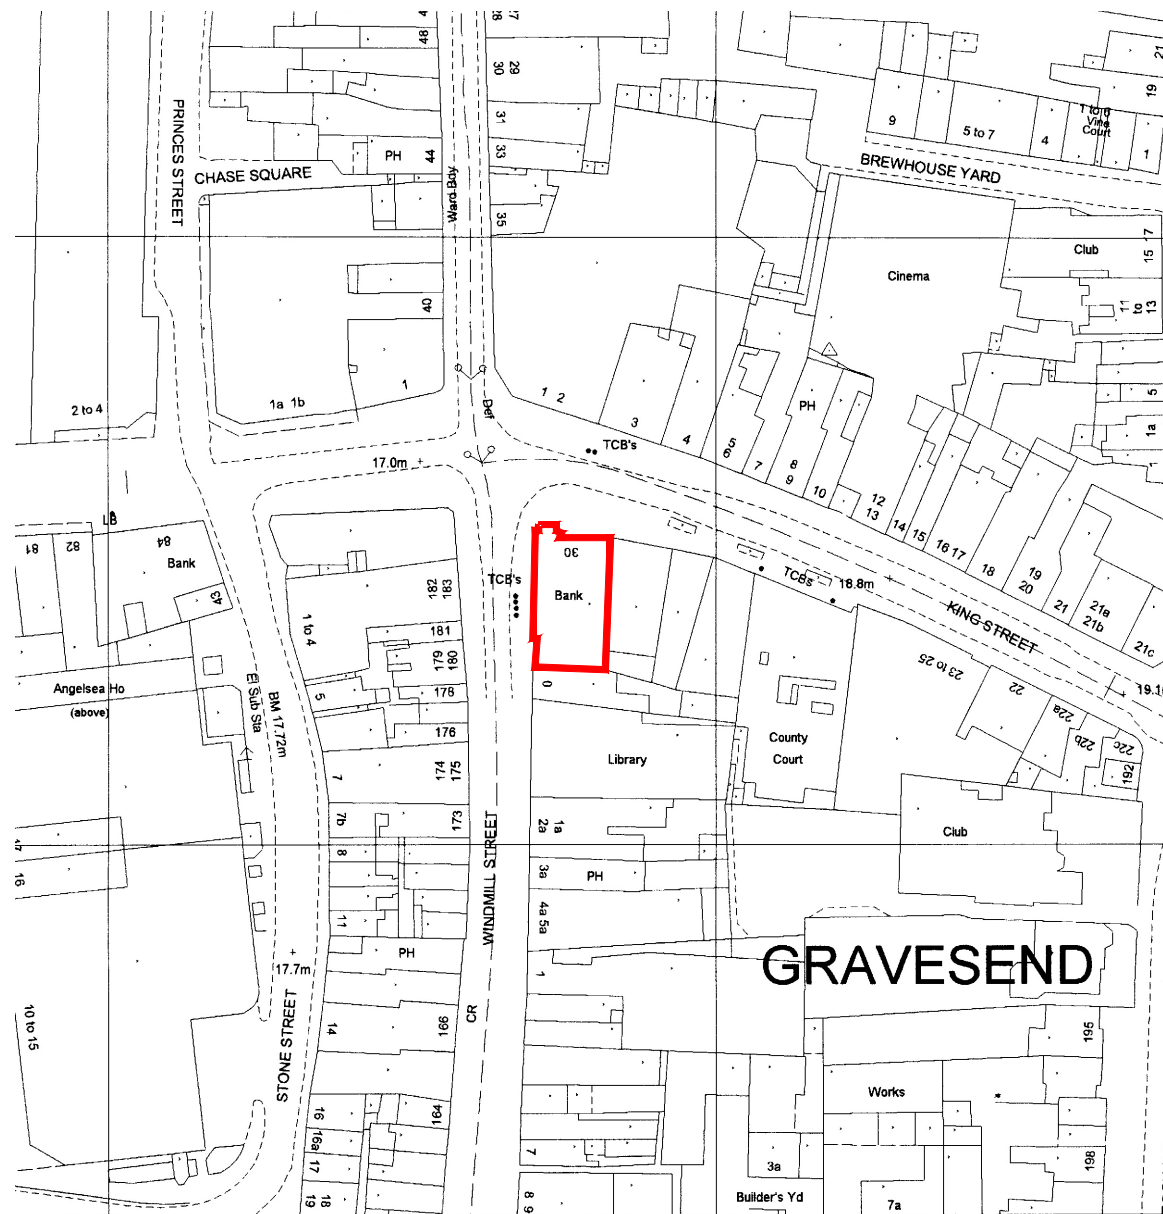

SITE LOCATION PLAN 1:1250

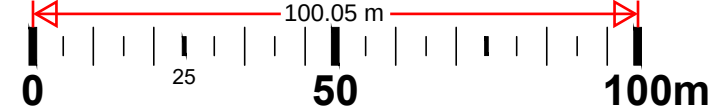

Centre coordinates : 564779mE 174139mN

National Grid sheet reference at centre of this Siteplan: TQ6474SE.

Supplied by : National Map Centre Tel 020 7222 2466
Serial Number : 669297



address
NW GRAVESEND
30 KING STREET
GRAVESEND
DA12 2XX

ref no. 10796 sortcode 600910

description
SITE LOCATION PLAN

status

IPMS1		sqm		
-		-		
IPMS2		sqm		
-		-		
scale	paper size	brand		
scale	paper size			
AS SHOWN				paper size
A3				
dn	date	chk	date	
KL	21.11.24	--	--/--	

nw drawing number
E7758-GA-LP-BP

rev.
