


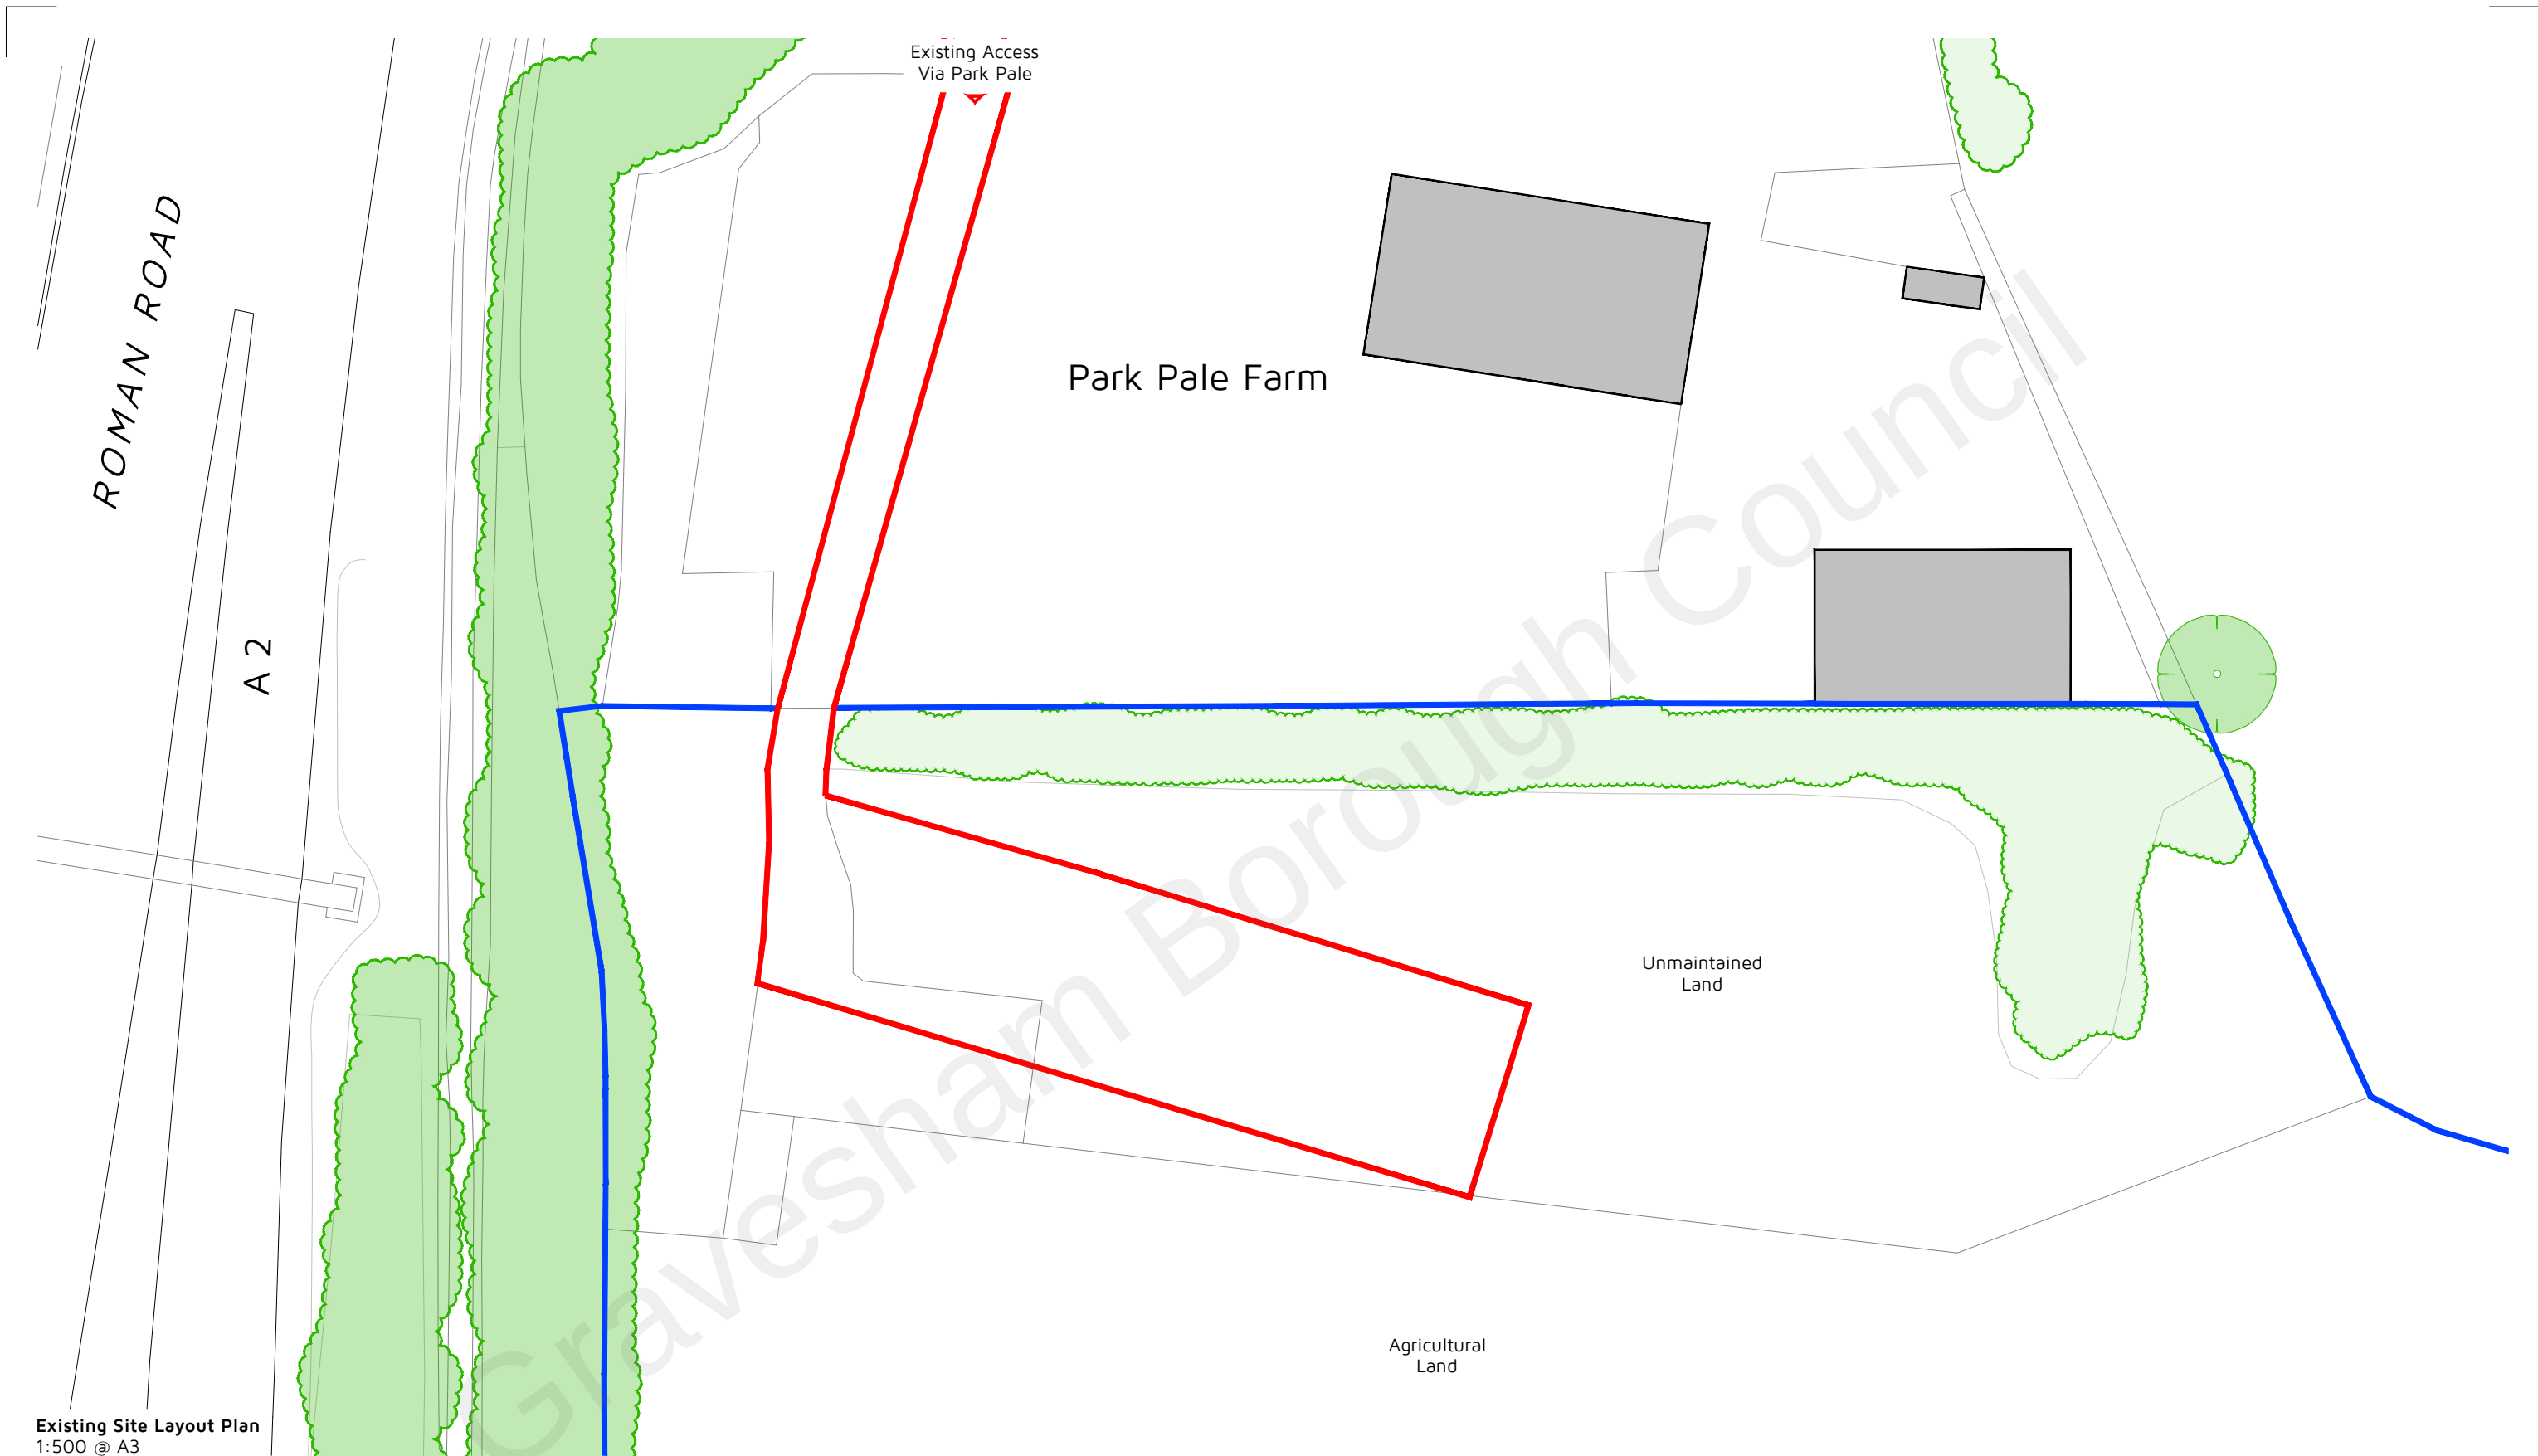

0510152025 Metres (1:500)		Rev:Reason:	Date:	Client: J & B MARTIN		dha Eclipse House, Eclipse Park, Sittingbourne Road Maidstone, Kent. ME14 3EN t: 01622 776226 e: info@dhaplanning.co.uk f: 01622 776227 w: www.dhaplanning.co.uk	
Site Area: 0.16 Ha				Project: HARLEX HAULAGE SERVICES LTD, PARK PALE, SHORNE, ROCHESTER, KENT, ME2 3UD		No reproduction by any method of any part of this document is permitted without the consent of the copyright holders. Produced for Town and Country planning purposes only.	
Application Boundary Applicant Ownership		Approximate Location of Existing Tree Approximate Location of Existing Tree Group Approximate Location of Existing Hedgerow		Title: EXISTING SITE LAYOUT PLAN		© Crown Copyright 2019. All rights reserved. Licence Number: 100031961	
				Drawing: DHA/15790/02		Rev: 1:500	Date: JULY 2021
				CAD Reference: DHA_15790_HARLEX_MM02		A3	