


PROPOSED FRONT ELEVATION




PROPOSED REAR ELEVATION

0 1 2 3 4 5 6 7 8
METRES

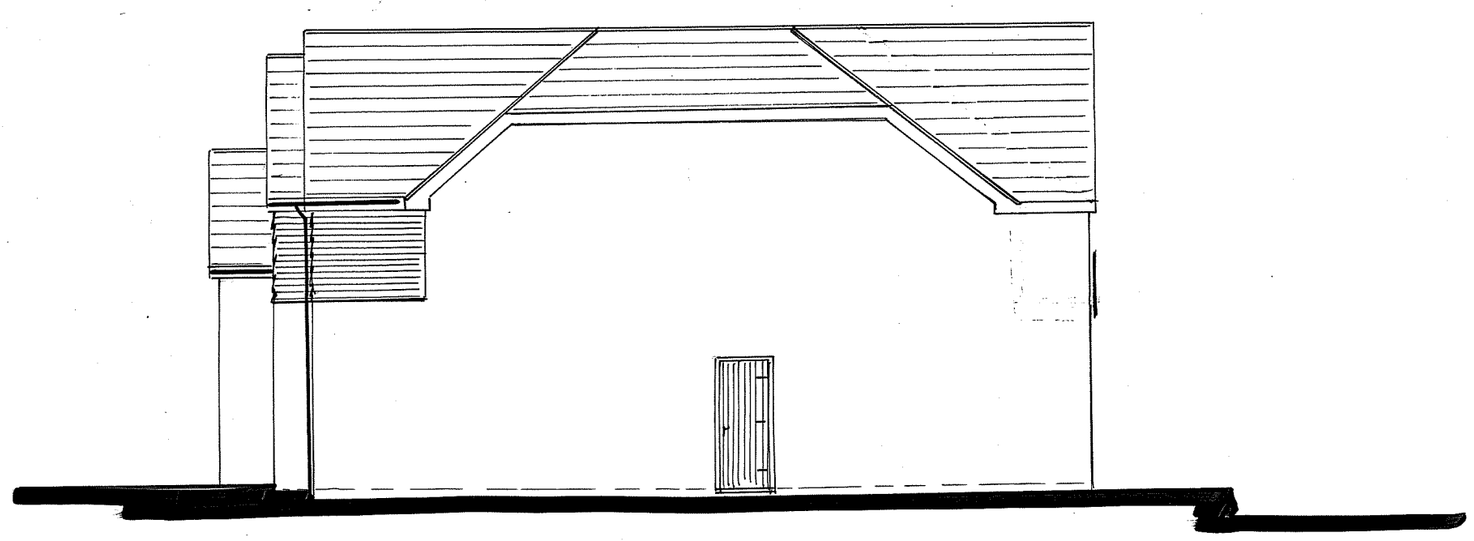

PROPOSED SIDE ELEVATION

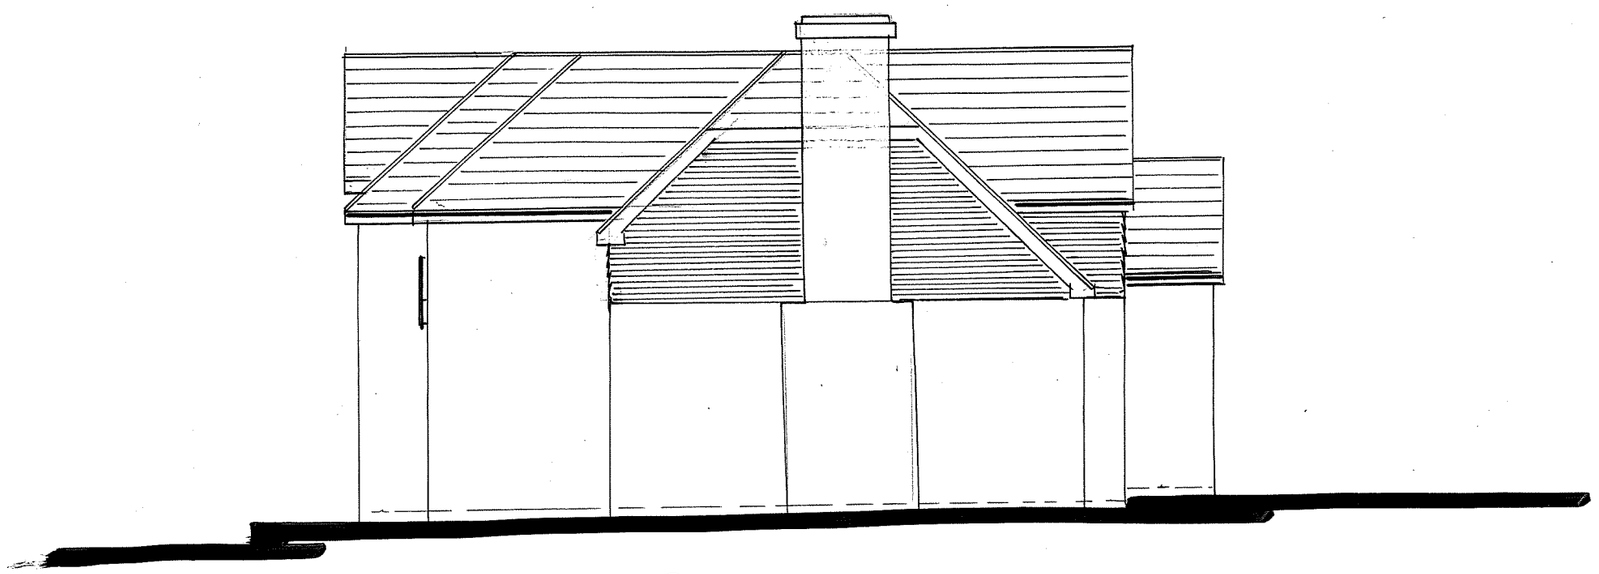

PROPOSED SIDE ELEVATION

REV 05 - ROOF MATERIAL BOUNDARY CHANGES
REV 04 - MINOR CHANGES
REV 03 - ROOF CHANGES
REV 02 - WINDOWS MOVED
REV 01 - CHANGE IN PLANS
REV 0 - DRAFT

TITLE
PROPOSED ELEVATIONS

DATE
JAN/2025

SCALE
1:100 @ A2

PROJECT
267 SINGLEWELL ROAD
GRAVESEND
KENT
DA11 7RN

DRAWING
DKM/8142/08

REV
05