




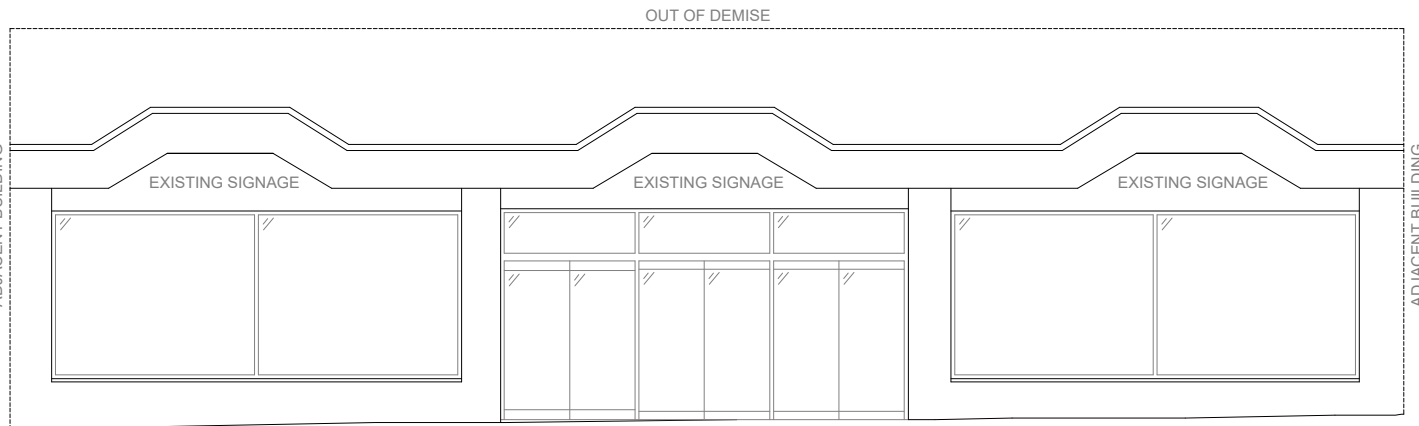

01 EXISTING EXTERNAL ELEVATION 1
Scale 1:100

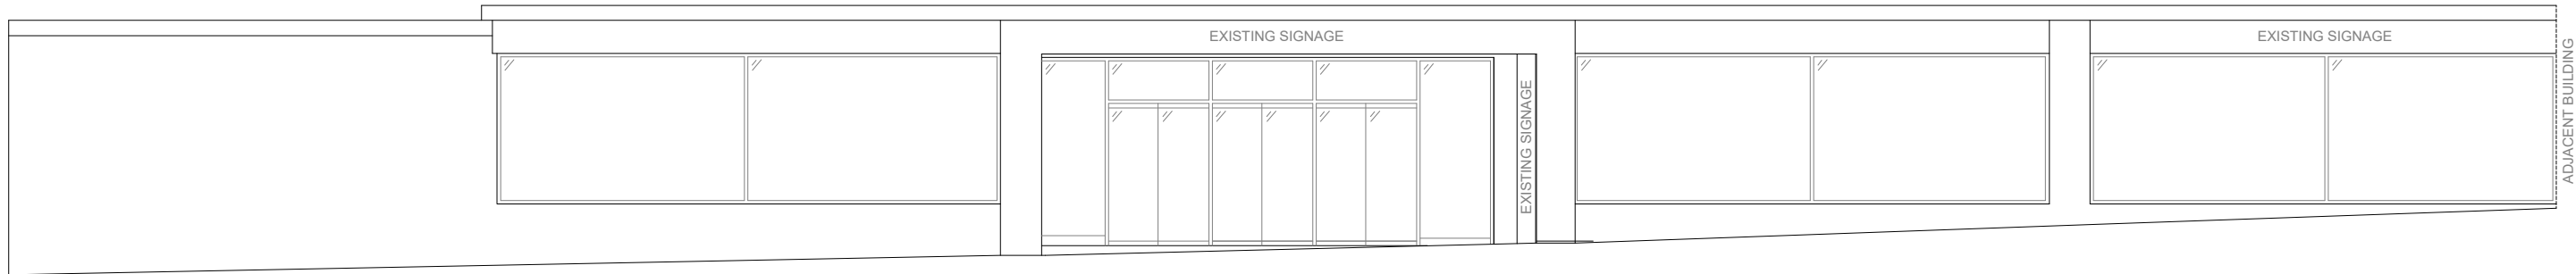

02 EXISTING EXTERNAL ELEVATION 2
Scale 1:100

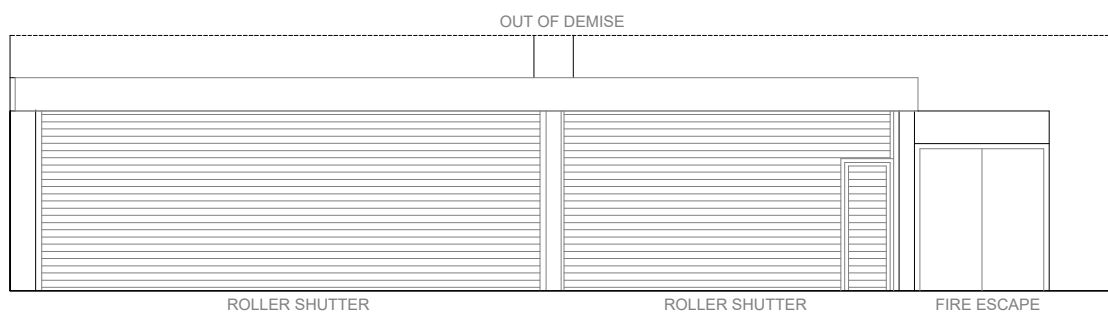


03 EXISTING EXTERNAL ELEVATION 3
Scale 1:100



The copyright of this drawing and any design therein is vested in HLP UK Ltd and cannot be copied or reproduced in whole or in part without their written consent. Do not scale from this drawing. Report any errors immediately.

EXTERNAL ELEVATION KEY PLAN

Not To Scale

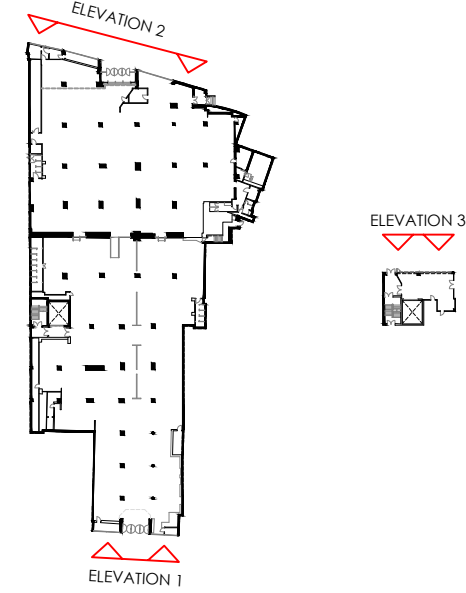

RAG RATING

AMBER

-	Initial Issue	11/04/23
Revision	Amendment	Date

Cheltenham Suite 5
Centrix@Keys
Keys Business Village
Hednesford
Staffordshire
WS12 2HA
T: 01543 275101
F: 01543 458278
E: design@hlpitd.net
W: www.hlpuktd.net



Contract



**Pattison House, Midland Road,
Walsall, West Midlands, WS1 3TX
TEL 0121 526 8395. FAX 0121 568 7382.**

Store

74-76 New Rd
Gravesend
DA11 0AF

Drawing Title

Existing External Elevations

Drawing Number	HLP / 1892 / 02	Revision	-	Paper Size	A1
Drawn	JSS	Date	Mar 23	Scale	1:100

