


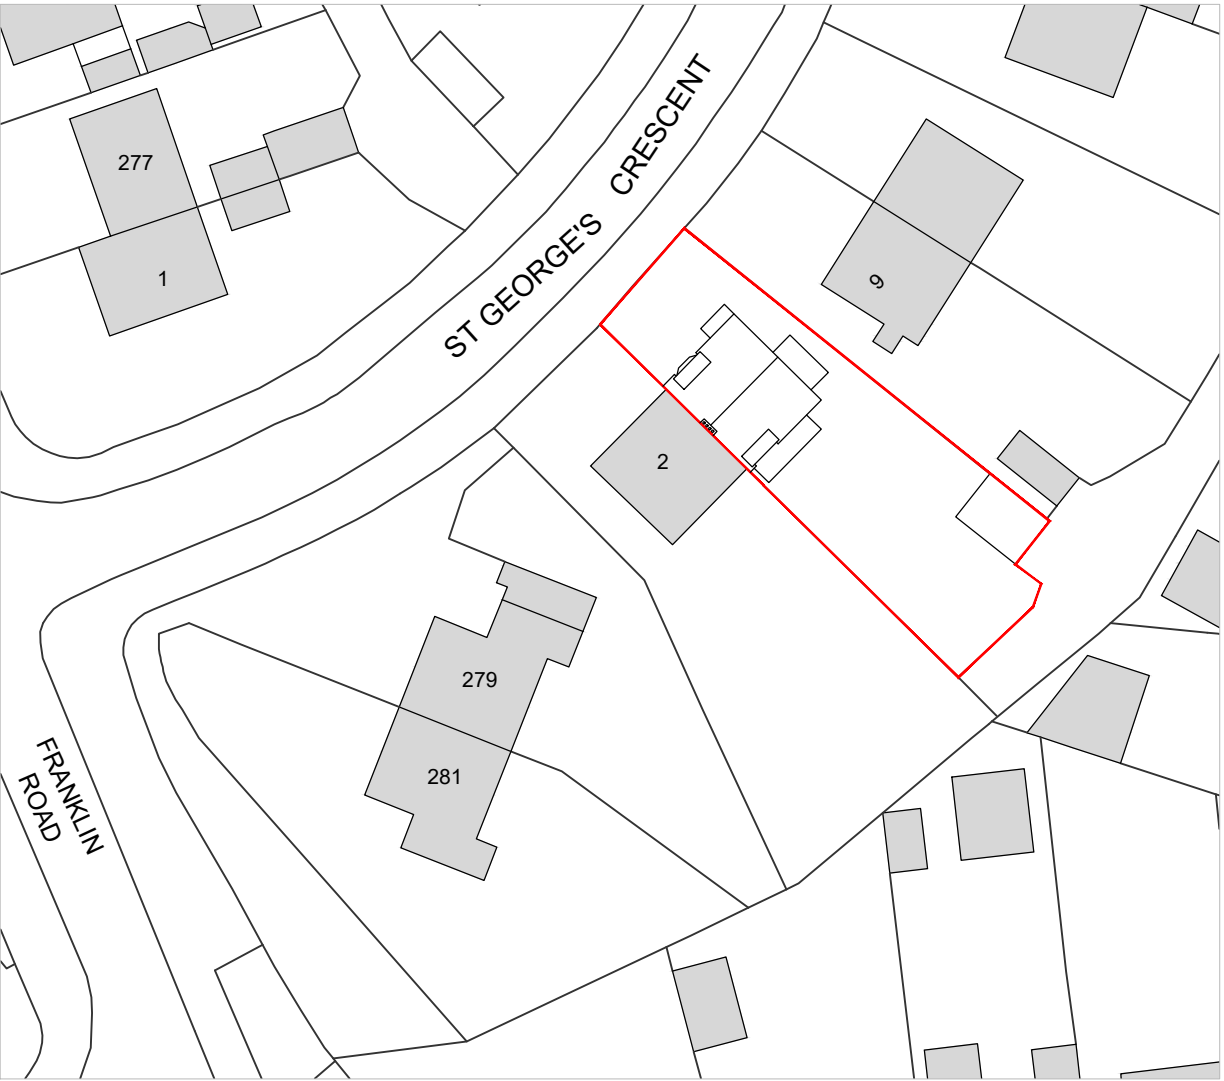


01 Location Plan
Scale 1:1250



02 Existing Block Plan
Scale 1:500



03 Proposed Block Plan
Scale 1:500

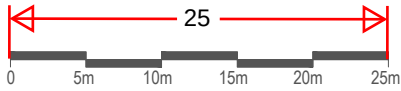

Do not scale from drawings
All dimensions are in mm unless otherwise stated
All dimensions to be verified on site before proceeding with the work
Any discrepancies to be notified in writing to the Architect immediately
All boundaries indicative only and to be confirmed by others



Rev	13.10.23	Issued for Planning	SV
Date		Notes	Int.

Client:



Status:

PLANNING

Project:

4 St George's Crescent
Gravesend, DA12 4AR

Drawing Title:

Site Location Plan + Block Plan

Drawing No:
SGC-CHA-XX-DR-A-0001

Revision:

-

Project No: 1053

Date: 23.09.23

Drawn By: sv

Checked:

Scale: 1-1250, 1-500@A3



Chandran/Hughes Architects Ltd
16 Ardwell Avenue
London IG6 1AW

t: +44 (0)7907 381 625
e: info@chandran-hughes.com