



Do not scale from drawings
All dimensions are in mm unless otherwise stated
All dimensions to be verified on site before proceeding with the work
Any discrepancies to be notified in writing to the Architect immediately
All boundaries indicative only and to be confirmed by others

Notes:
There is no change to the proposed drawings from the existing for the purpose of this application for a change of use from class C3(a) to C2.

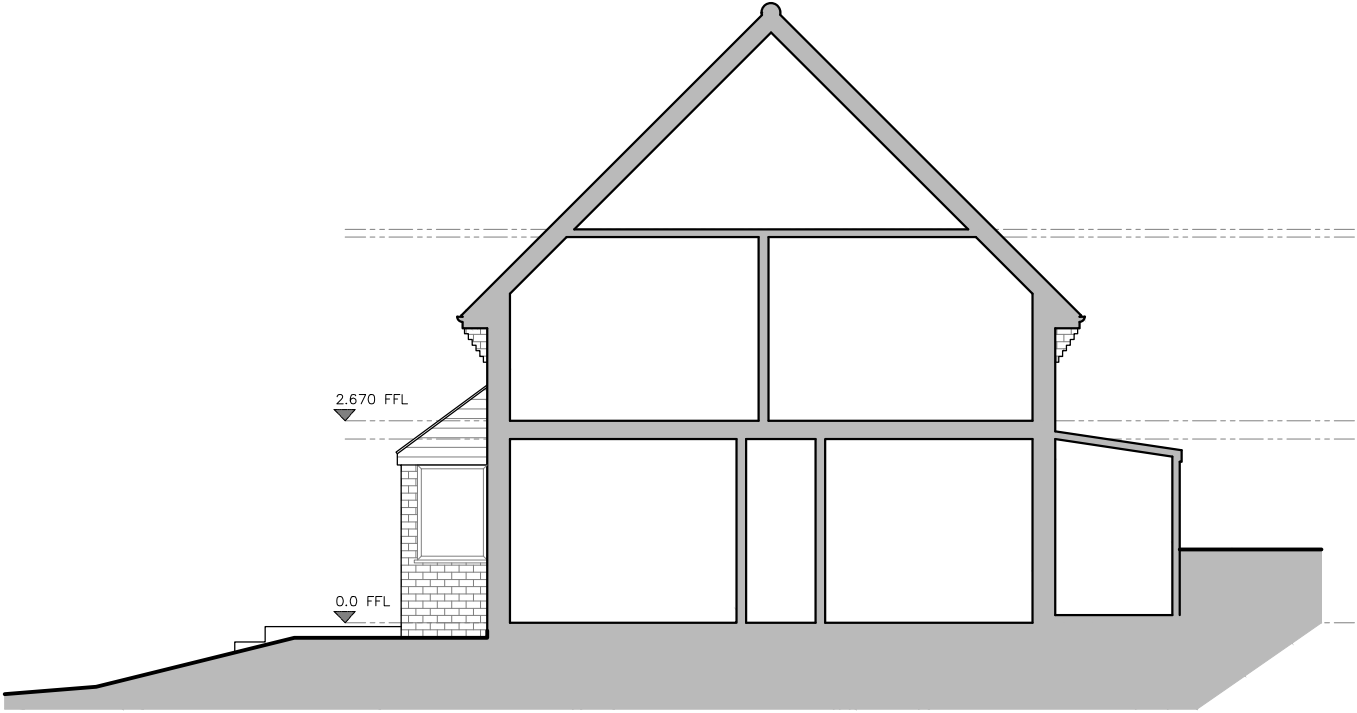

Site Application

01 Existing Section
Scale 1:100

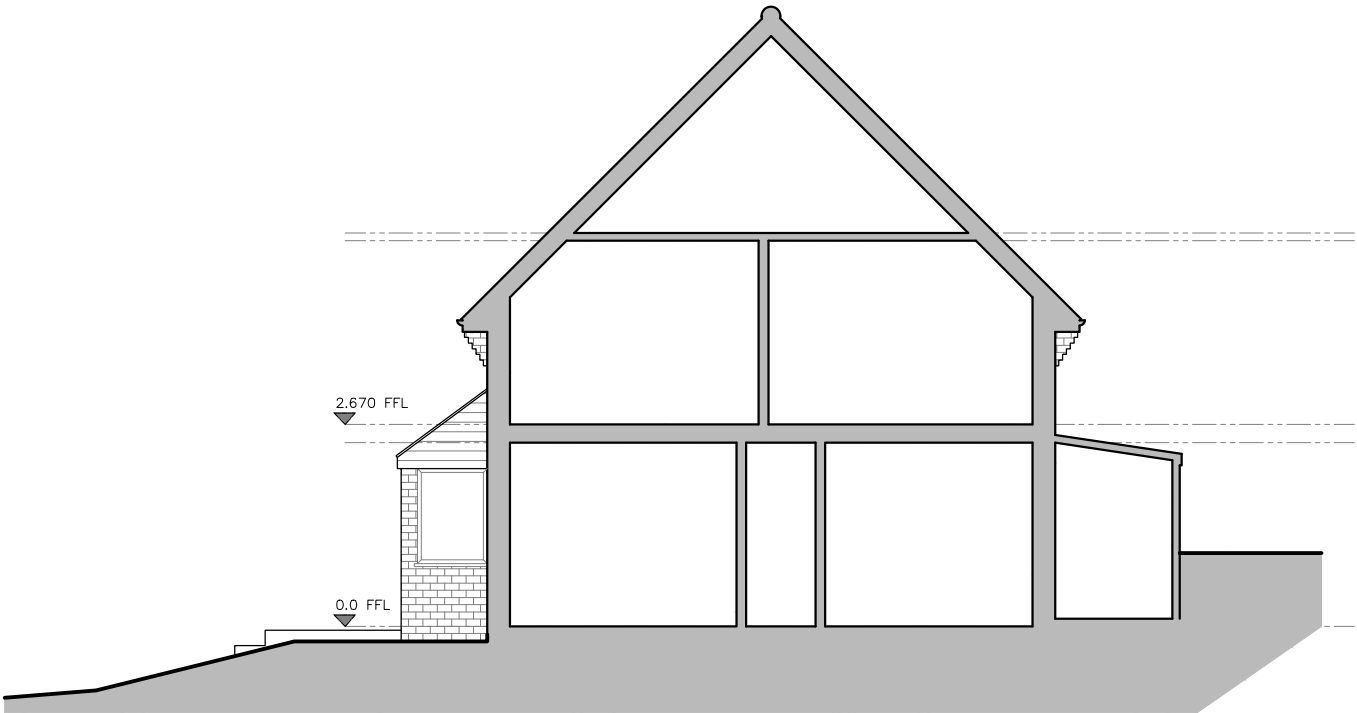

Site Application

02 Proposed Section
Scale 1:100
5.01
0 1m 2m 3m 4m 5m

	13.10.23	Issued for Planning	SV
Rev	Date	Notes	Int.
Client:			
 PCS SERVICES LIMITED IT'S ABOUT MAKING THAT CENTRE OF CARE			
Status:			
PLANNING			
Project:			
4 St George's Crescent, Gravesend, DA12 4AR			
Drawing Title:			
Existing and Proposed Sections			
Drawing No:			Revision:
SGC-CHA-ZZ-DR-A-0006			-
Project No:		Date:	
1053		23.09.23	
Drawn By:		Scale:	
NP		1:100 @A3	
Checked:			
SV			
 Chandran Hughes Architects Ltd 16 Ardwell Avenue London IG6 1AW t: +44 (0)7907 381 625 e: info@chandran-hughes.com			