



1:1250

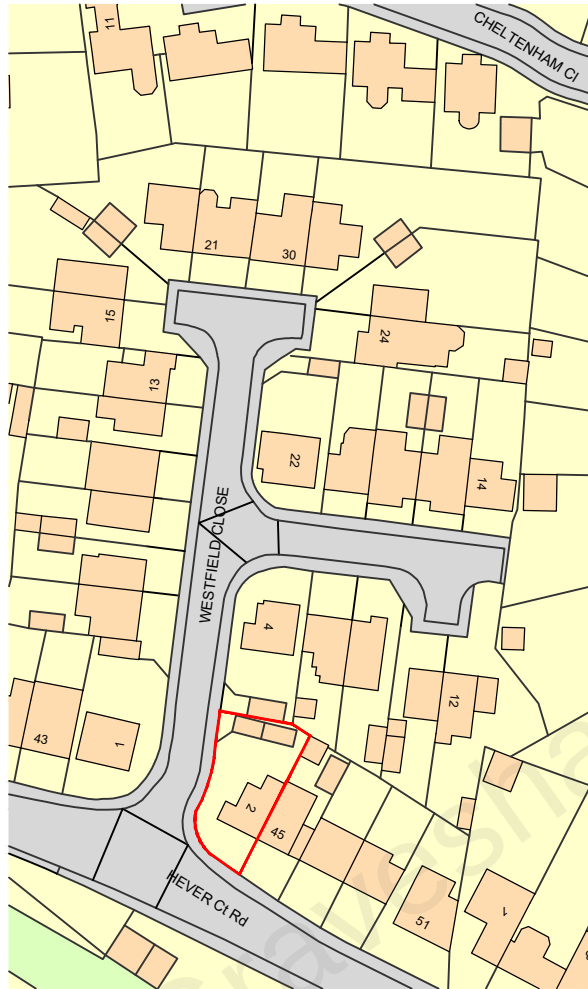

Ordnance Survey, (c) Crown Copyright 2020. All rights reserved. Licence number 100022432

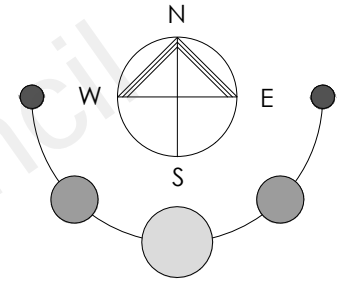

F O R A P P R O V A L

CLIENT Mr & Mrs Hockley	PROJECT 2 Westfield Close Gravesend DA12 5EH	DRAWN SP	DATE April 2022	SCALE 1:1250	DWG SIZE. A3
WORK STAGE Planning	DRAWING Location Plan	DRAWING NO. SP-491-P-100-01	REVISION.		