

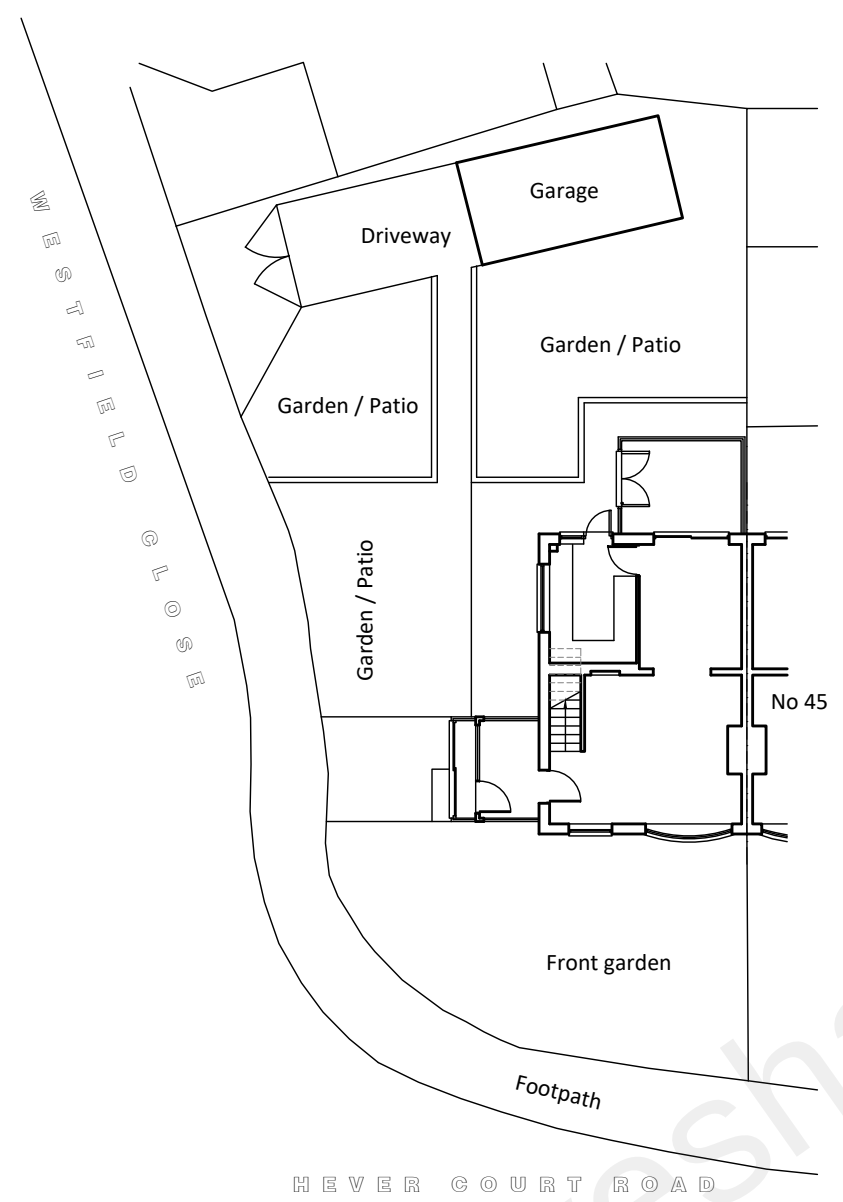


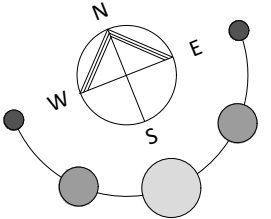


Block Plan
As Existing
Scale 1:200

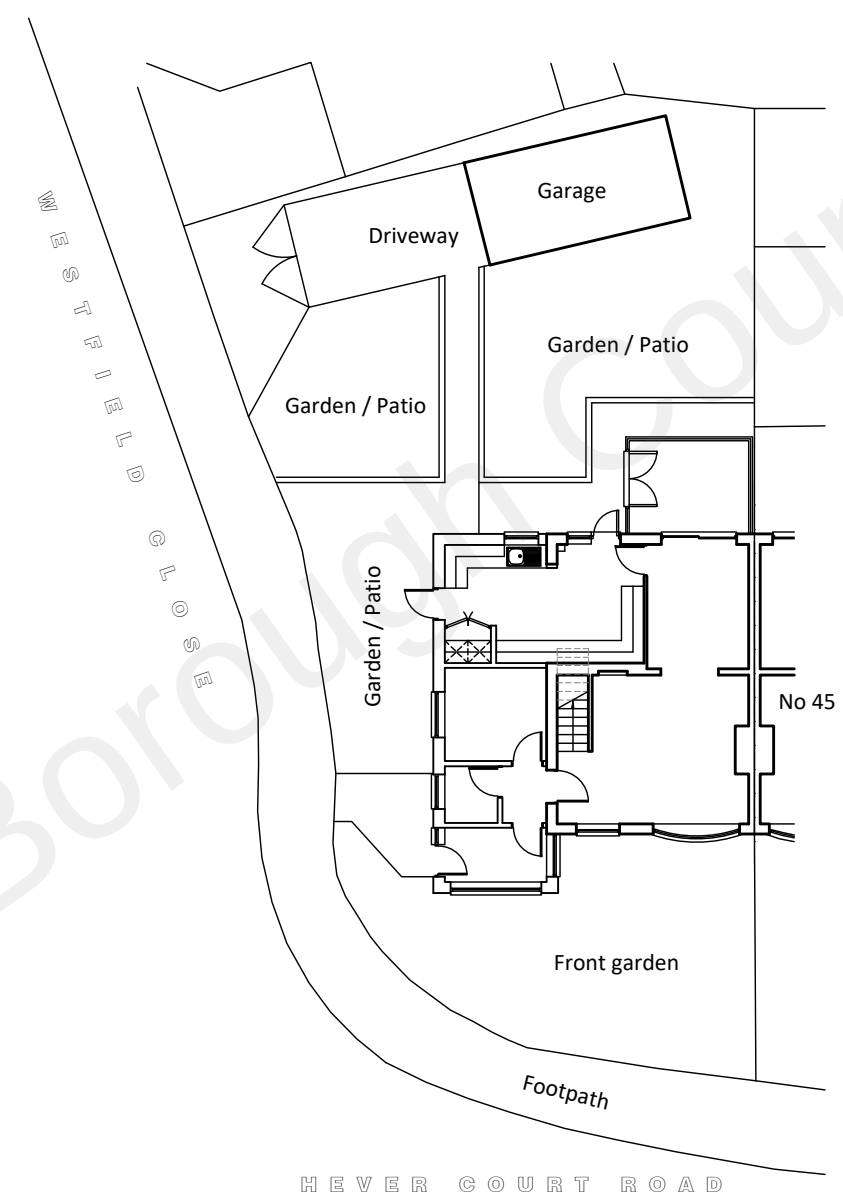

Block Plan
As Proposed
Scale 1:200

F O R A P P R O V A L

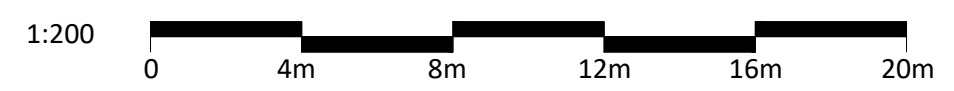

CLIENT Mr & Mrs Hockley	PROJECT 2 Westfield Close Gravesend DA12 5EH	DRAWN SP	DATE April 2022	SCALE 1:200	DWG SIZE A3
WORK STAGE Planning	DRAWING Block Plans - Existing & Proposed	DRAWING NO. SP-491-P-100-02	REVISION.		