

- Notes:
- Do not scale from this drawing.
 - All dimensions to be verified on site and is in mm.
 - Builder to verify all dimensions, heights and levels prior to commencement of work.
 - All documents shall be checked to ensure that they are compatible by the contractor before construction commences. In the event of apparent ambiguity or contradiction the engineer and/ or architect shall be notified immediately.
 - The contractor in preparing his estimate shall visit the site and acquaint himself with the problems involved .
 - The contractor shall issue all statutory notices to the local Authority during progress and completion of works.



1:1250



REV:	DESCRIPTION:	BY:	DATE:
STATUS:		PLANNING	




BARRON EDWARDS
PLANNING & ARCHITECTURE

Whitehall Place
47 The Terrace,
Gravesend, Kent
DA12 2DL
01474 247 787
info@barronedwards.co.uk
www.barronedwards.co.uk


SITE: 130 Old Road East
Gravesend
DA12 1PF

TITLE: Site Layout

SCALE AT A3: 1: 200 & 1:1250	DATE: 10.09.2021	DRAWN: HE
PROJECT NO: 210711	DRAWING NO: 001	REVISION: A

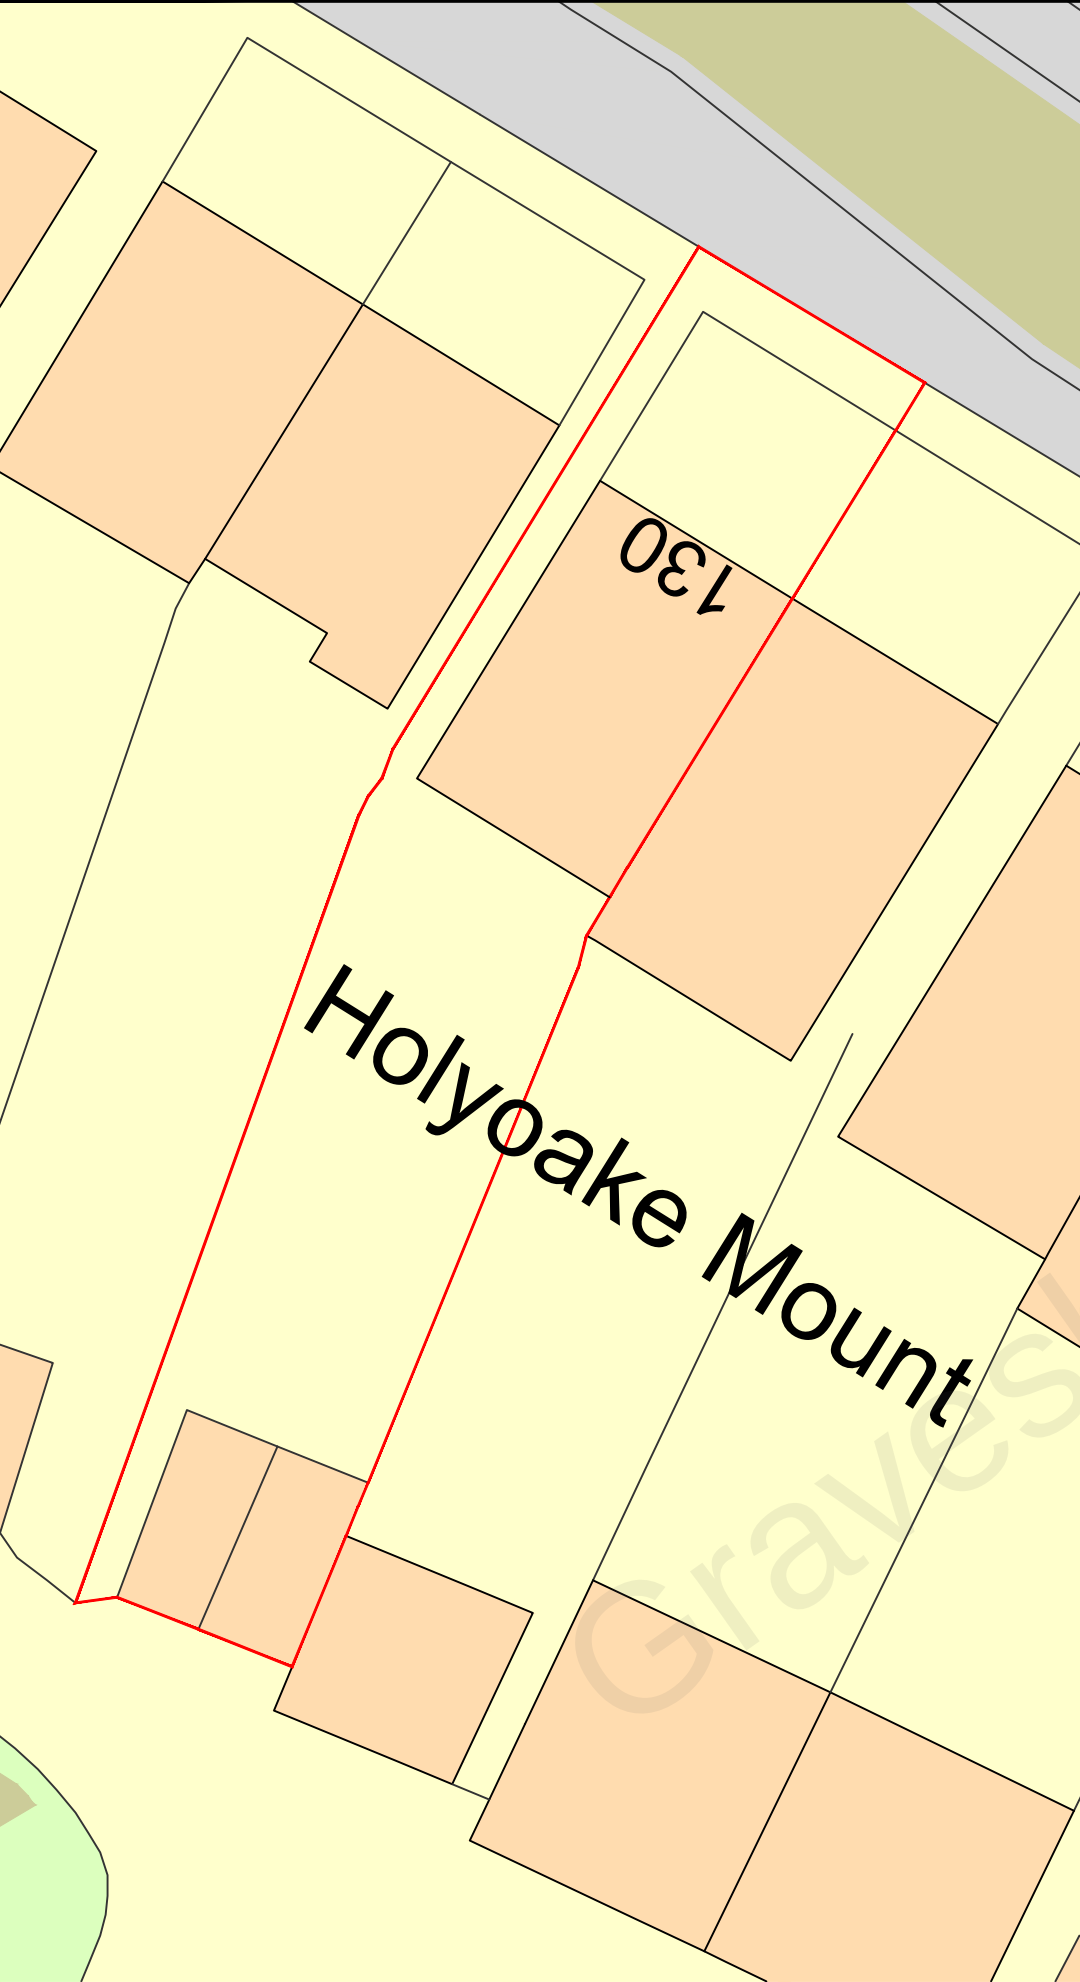

Existing Block Plan

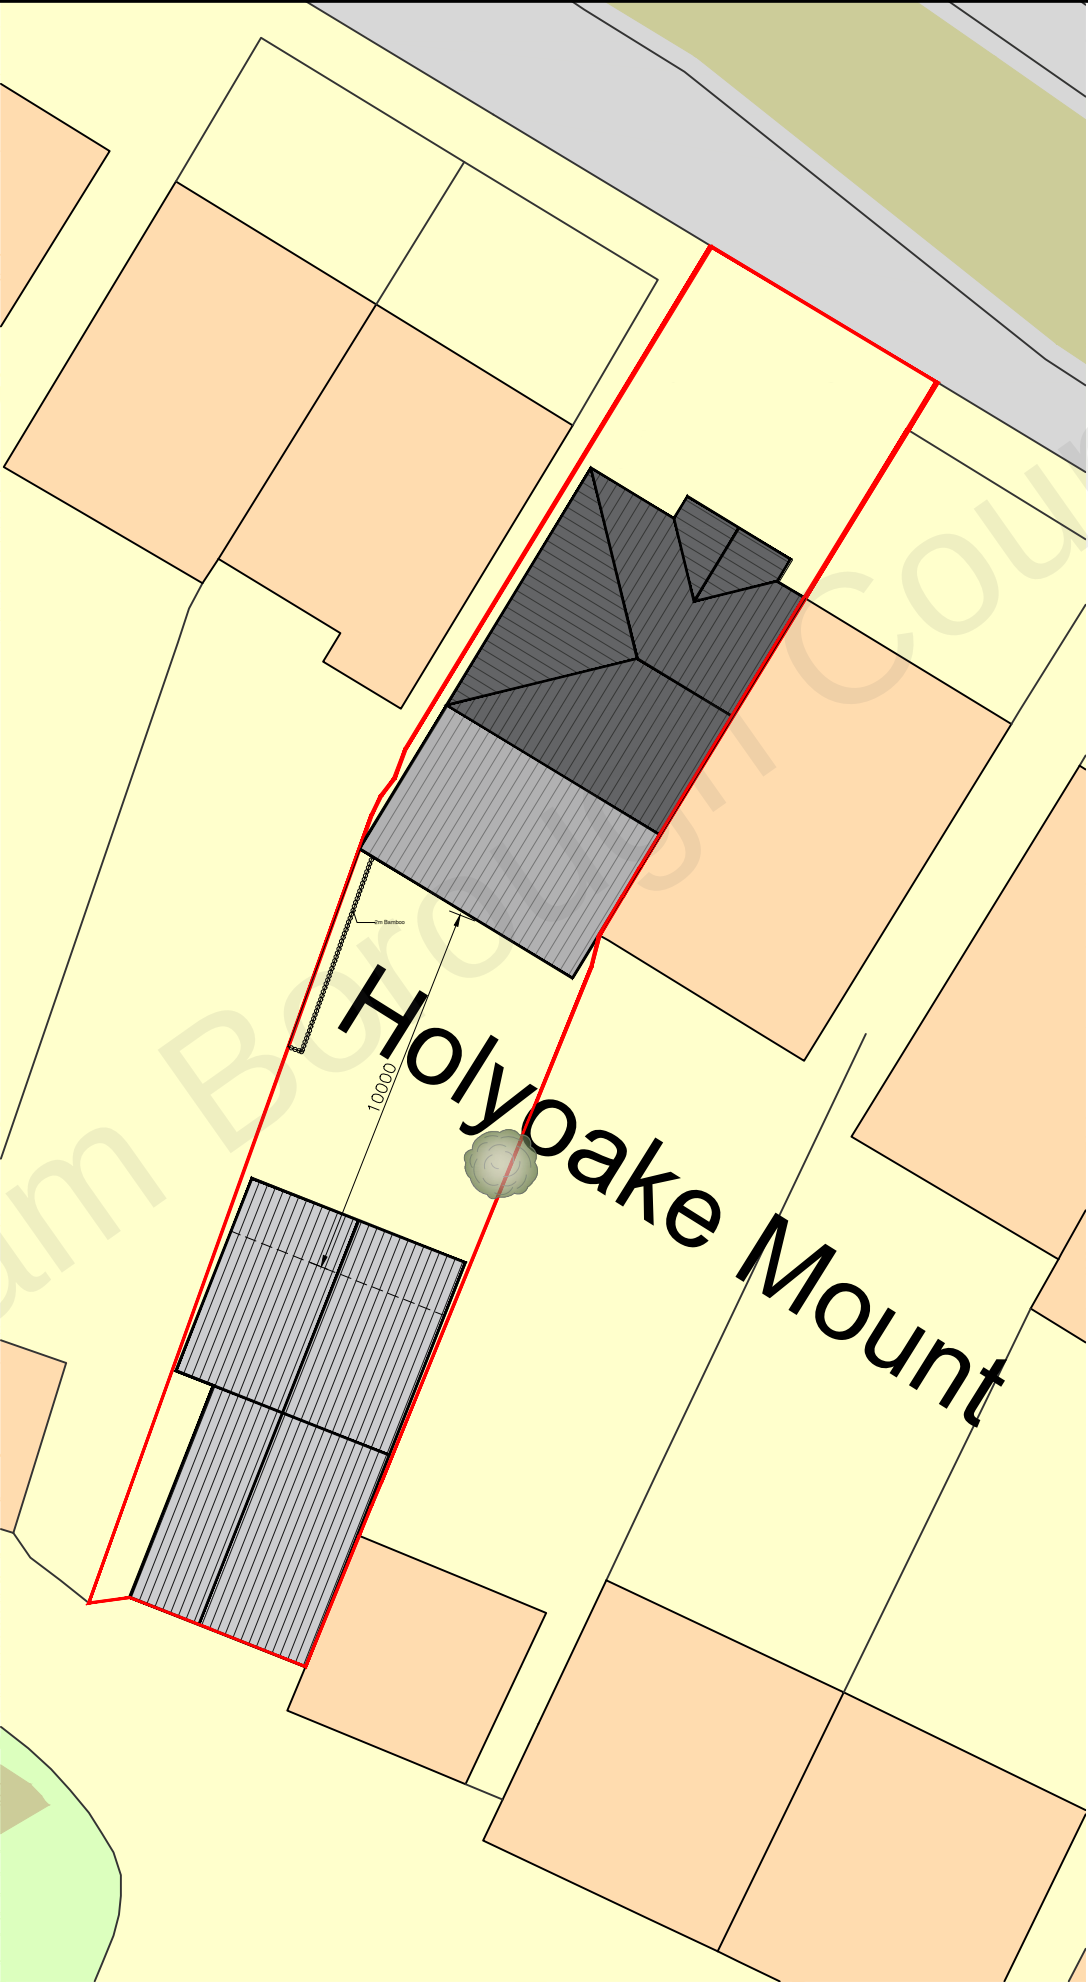

Proposed Block Plan

