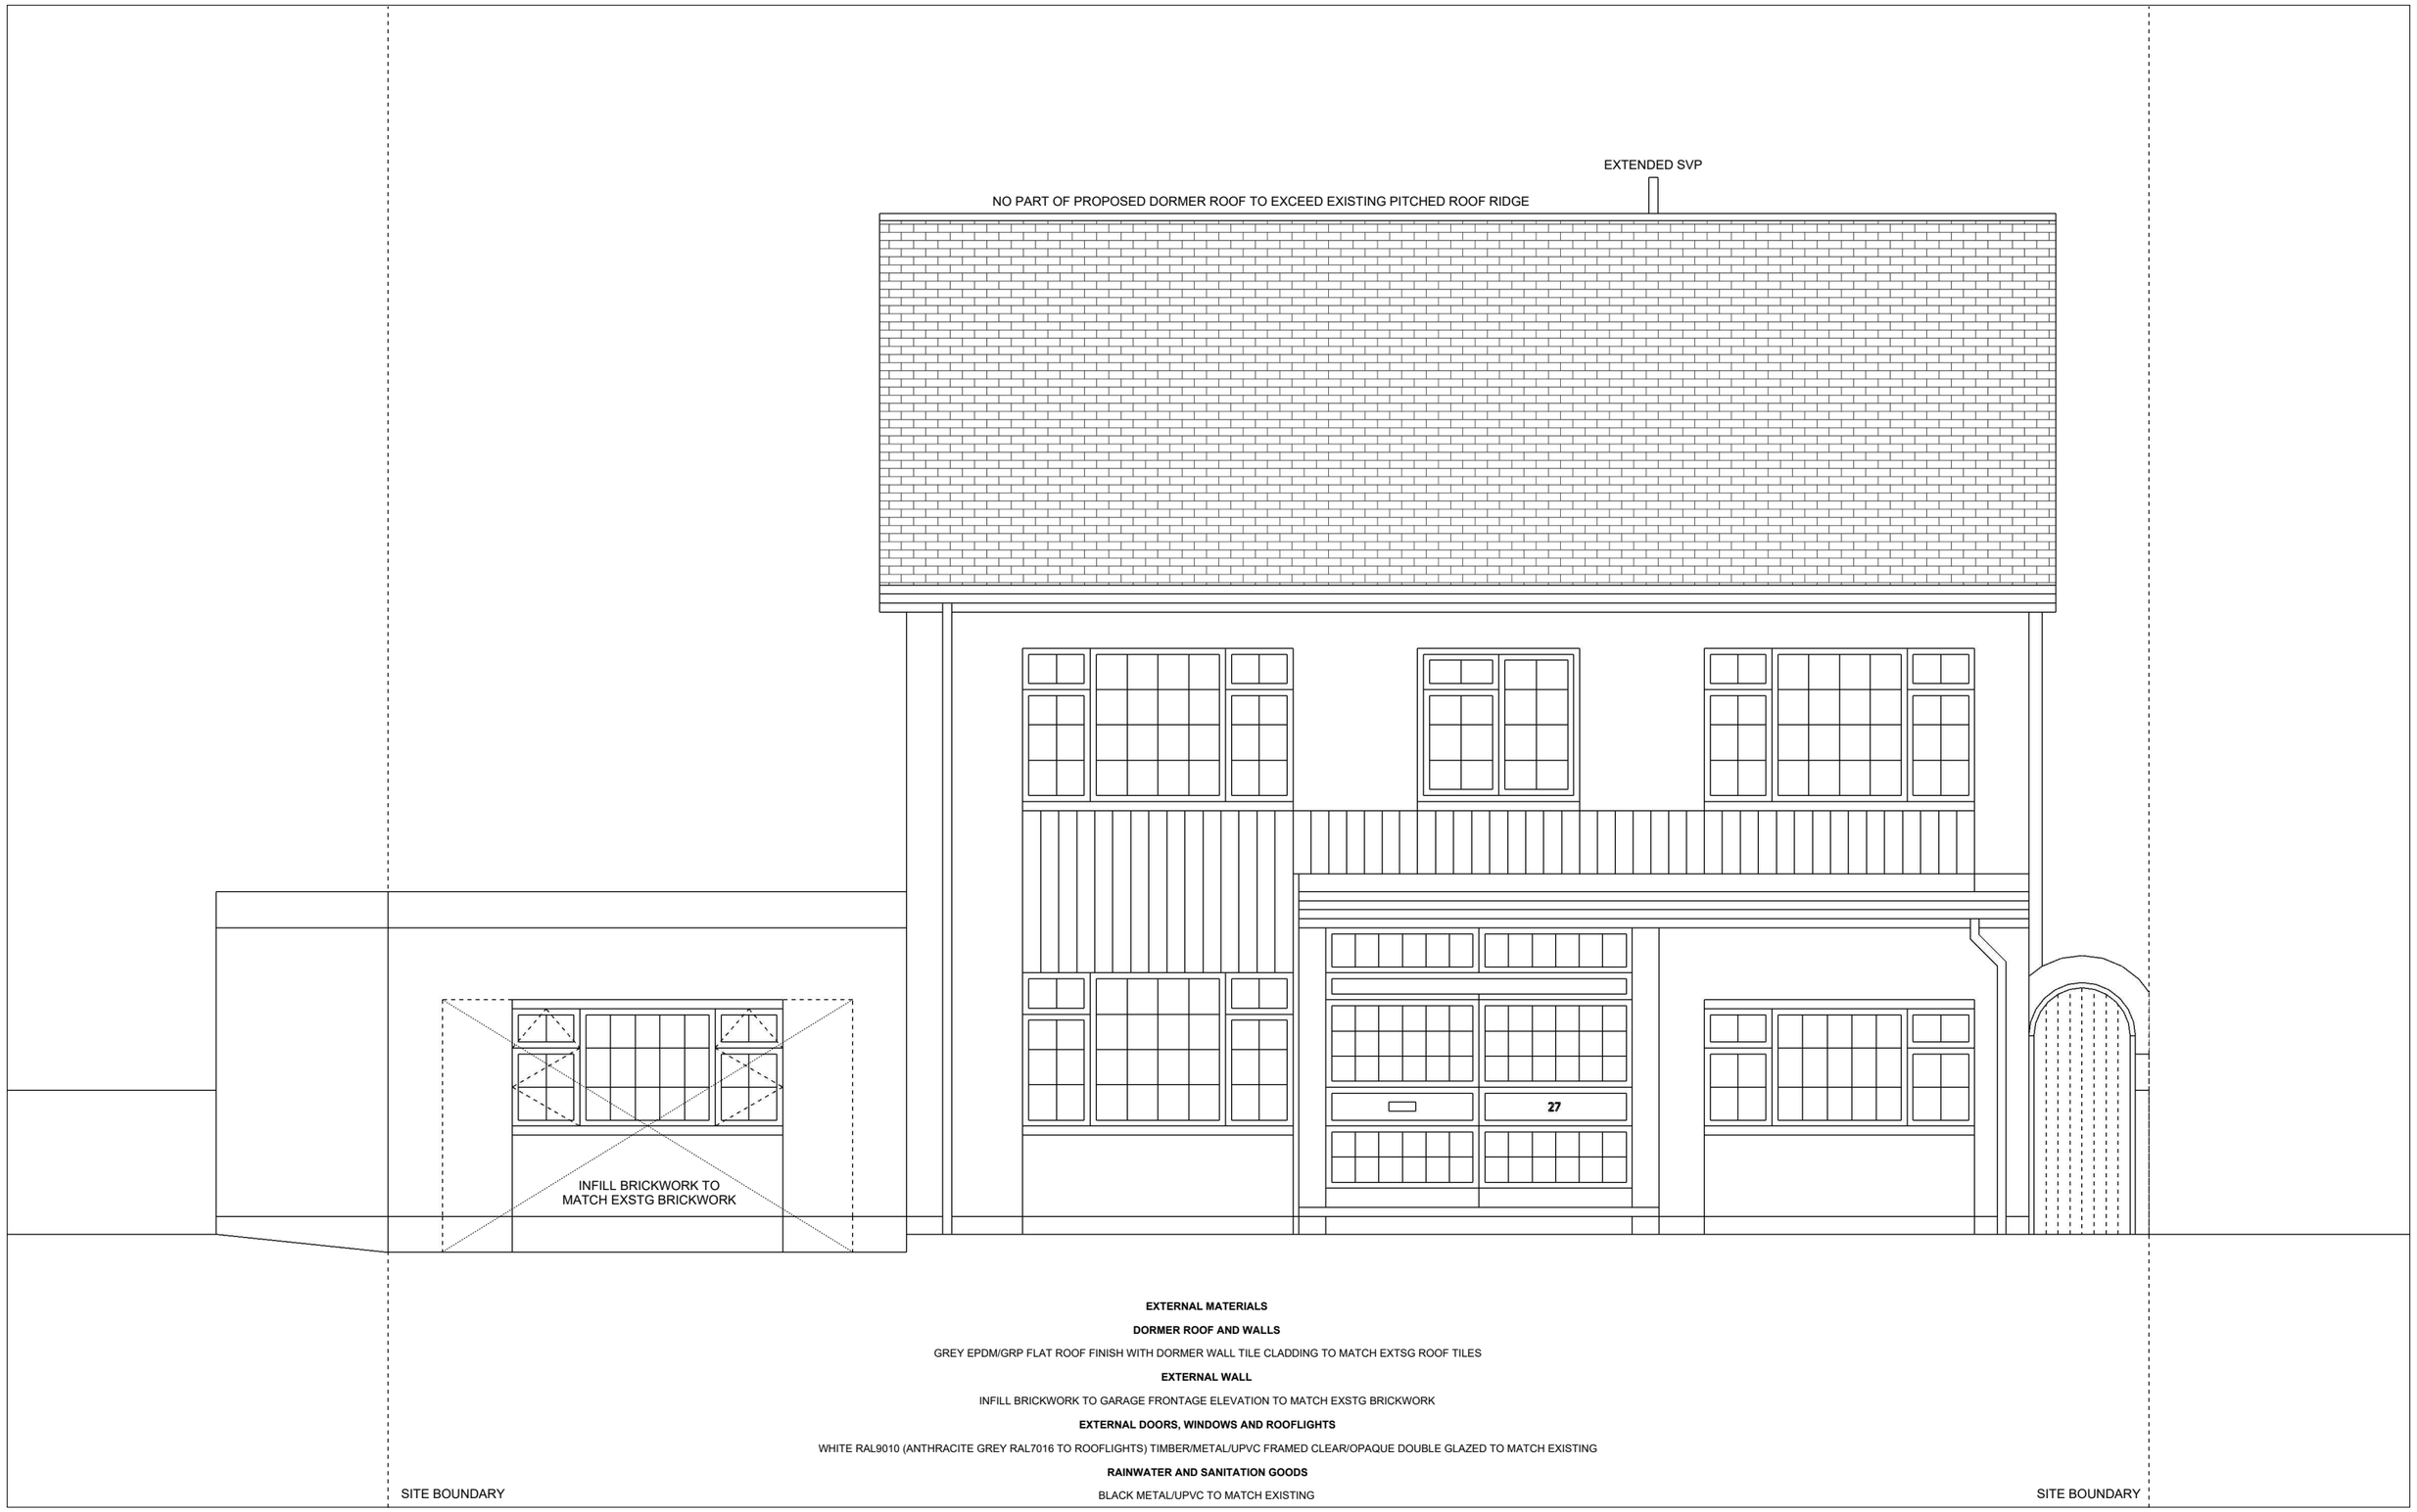

EXTERNAL MATERIALS

DORMER ROOF AND WALLS

GREY EPDM/GRP FLAT ROOF FINISH WITH DORMER WALL TILE CLADDING TO MATCH EXTSG ROOF TILES

EXTERNAL WALL

INFILL BRICKWORK TO GARAGE FRONTAGE ELEVATION TO MATCH EXSTG BRICKWORK

EXTERNAL DOORS, WINDOWS AND ROOFLIGHTS

WHITE RAL9010 (ANTHRACITE GREY RAL7016 TO ROOFLIGHTS) TIMBER/METAL/UPVC FRAMED CLEAR/OPAQUE DOUBLE GLAZED TO MATCH EXISTING

RAINWATER AND SANITATION GOODS

BLACK METAL/UPVC TO MATCH EXISTING

Steve Baker **Architect**

78 Pound Road East Peckham Tonbridge Kent TN12 5BJ

18 Hatton Place London EC1M 8RU

T:+44 (0)1622 870275
E:contact@stevebakerarchitect.com
W:www.stevebakerarchitect.com

S	R	Date	Description

Note - Do not scale from this drawing except for planning application purposes. All dimensions must be checked on site by the contractor and any discrepancies reported immediately.

© COPYRIGHT 2024 STEVE BAKER ARCHITECT
Ordnance Survey. © Crown Copyright 2024. All rights reserved.
Supplied by UK Map Centre Licence number 100048957.

Architects Registration Board

RIBA Chartered Practice

MS C. WILCOCKS

0 0.5 1:25 @ A1 1 1.5m
0 1 1:50 @ A3 2 3m

Client: MS C. WILCOCKS

Project Title: 27 ST. FRANCIS AVENUE, GRAVESEND

Status:	Stage:	Scale:	Sheet:
PLANNING	P	1:25/50	A1/A3

Drawing Title: PROPOSED SOUTH ELEVATION

Project No:	Disc:	Building:	Package:	Drawing No:	Revision:
A26020	A	-	-	1131	_