


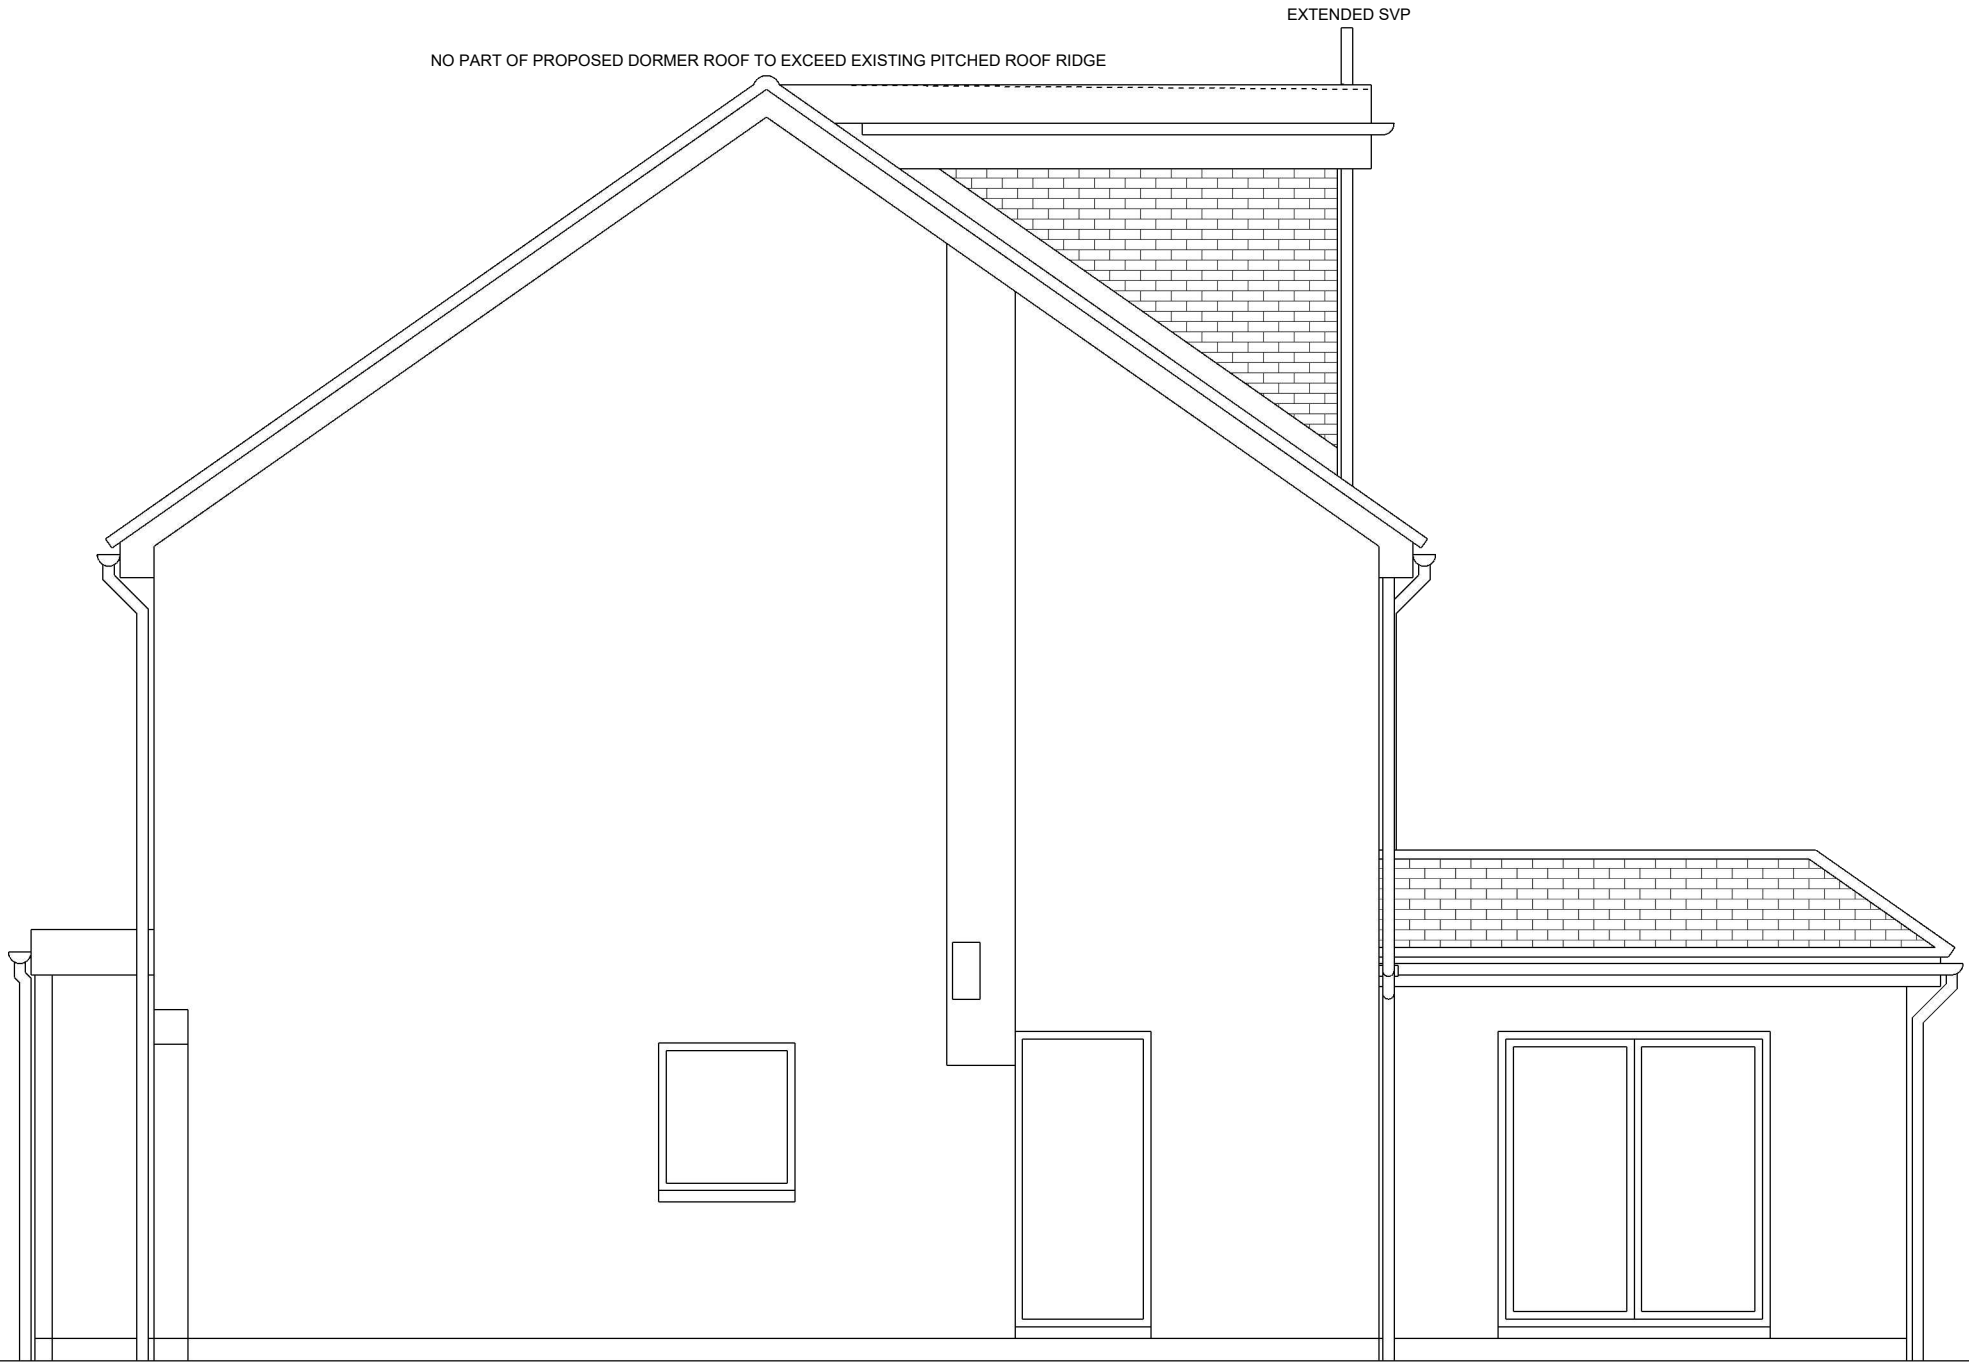

BOUNDARY WALLING AND FENCING OMITTED FOR CLARITY

EXTERNAL MATERIALS

DORMER ROOF AND WALLS

GREY EPDM/GRP FLAT ROOF FINISH WITH DORMER WALL TILE CLADDING TO MATCH EXTSG ROOF TILES

EXTERNAL WALL

INFILL BRICKWORK TO GARAGE FRONTAGE ELEVATION TO MATCH EXSTG BRICKWORK

EXTERNAL DOORS, WINDOWS AND ROOFLIGHTS

WHITE RAL9010 (ANTHRACITE GREY RAL7016 TO ROOFLIGHTS) TIMBER/METAL/UPVC FRAMED CLEAR/OPAQUE DOUBLE GLAZED TO MATCH EXISTING

RAINWATER AND SANITATION GOODS

BLACK METAL/UPVC TO MATCH EXISTING