



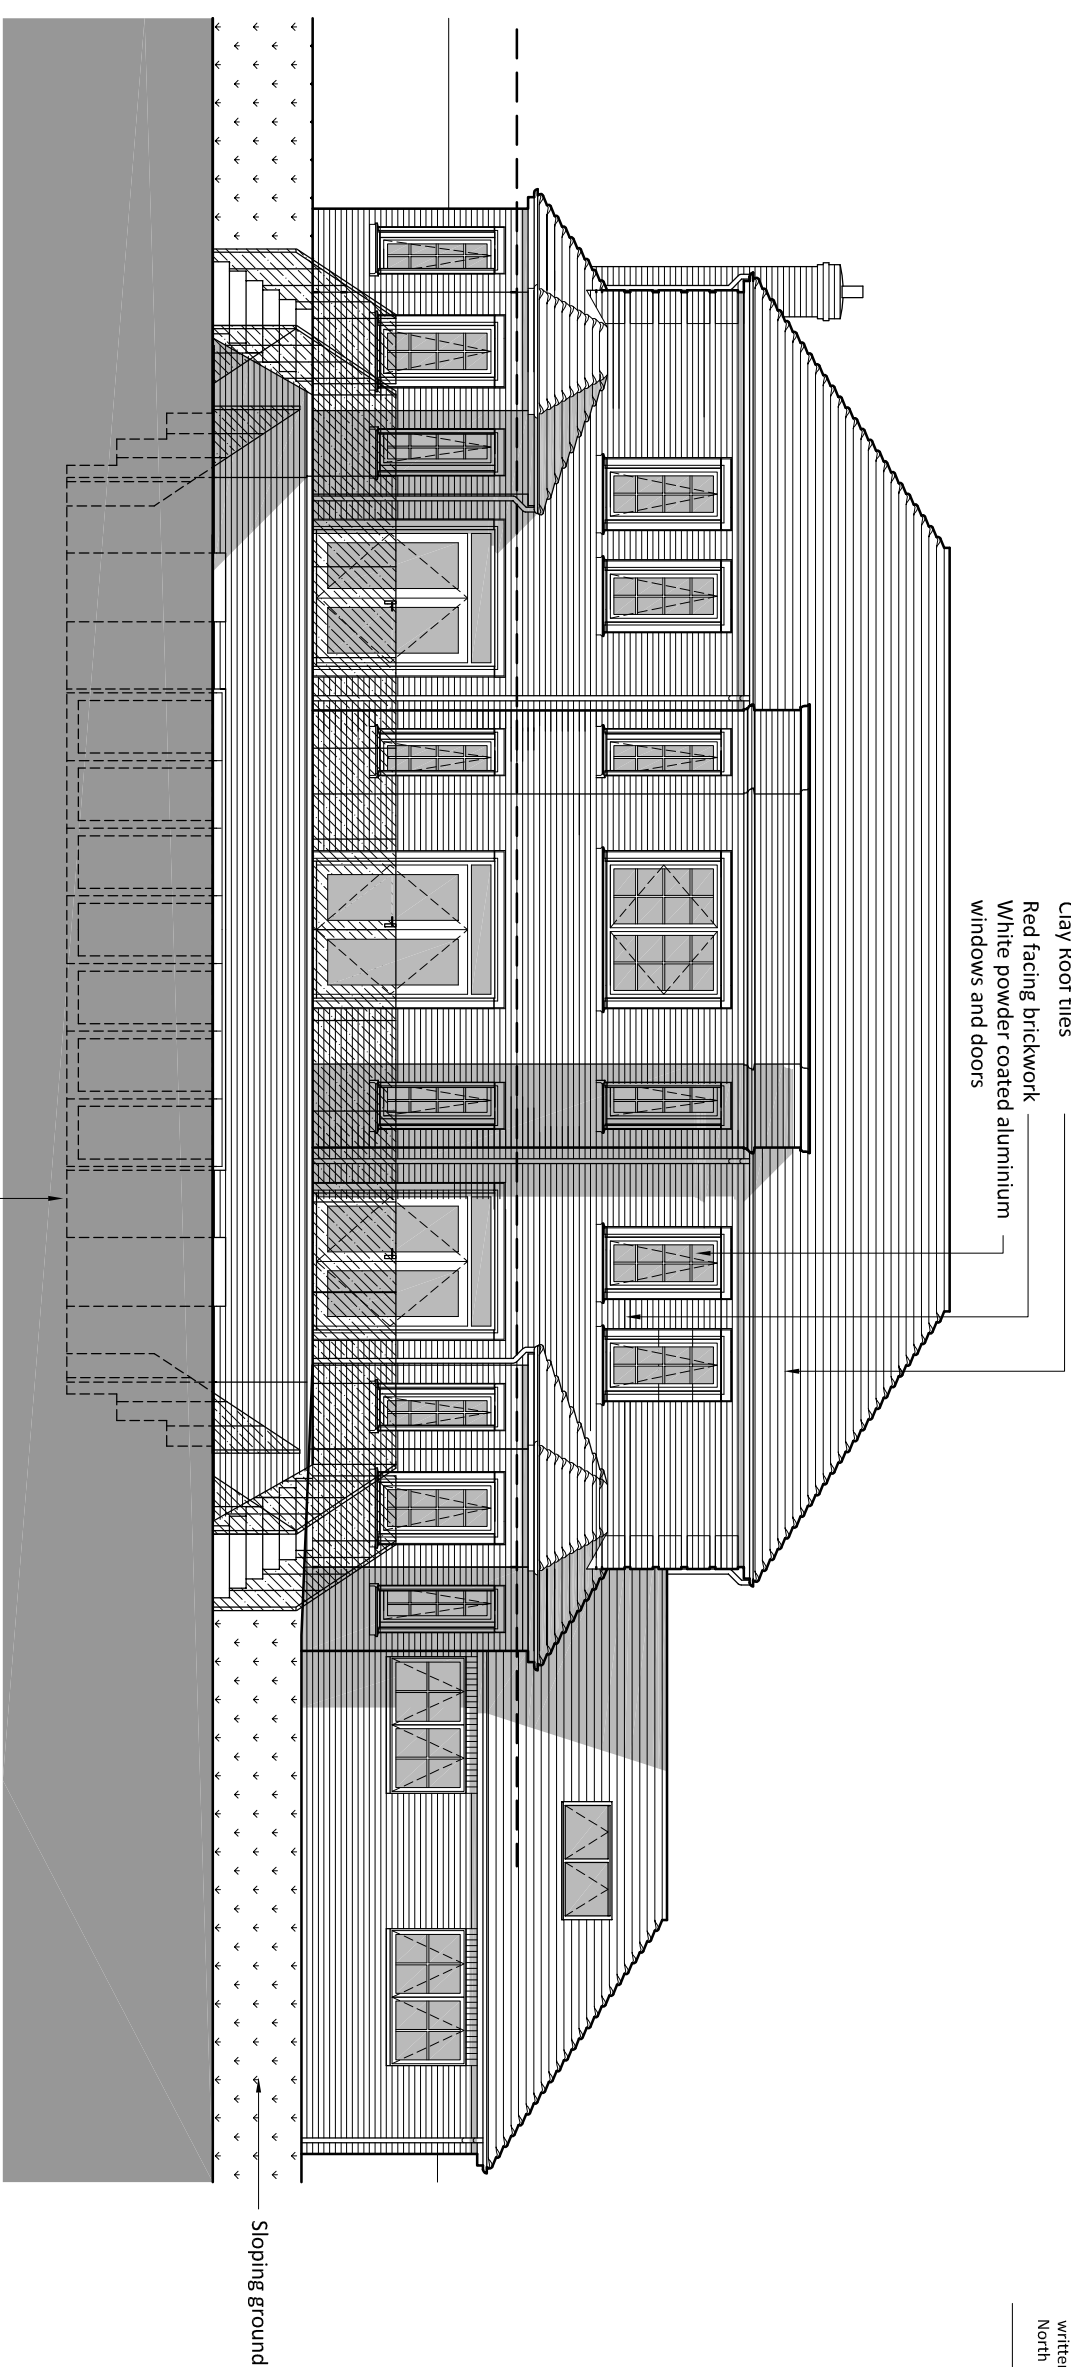

Proposed Rear (North) Elevation
1:100



Proposed Side (East) Elevation
1:100

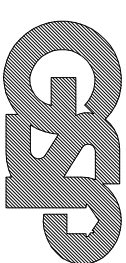

2 The Parade, Ash Road, Hartley Longfield, Kent DA3 8BG
Tel: 01474 703705
www.grahamsimpkinplanning.co.uk
Email: webmail@grahamsimpkinplanning.co.uk

Graham Simpkin Planning

Project Title	Long Acre, Pear Tree Lane, Shorne	Job No	3568
	Kent DA12 3JT		

Drawing Title	Proposed Elevations (2 of 2)	Drawing No	13	Revision	-
---------------	------------------------------	------------	----	----------	---

Date	26.10.2022	Drawn by	DA	Checked by	SC
------	------------	----------	----	------------	----

Scale	1:100 @ A3	Note	
-------	------------	------	--

