



0 Metre 1

BAY WINDOW
ELEVATION

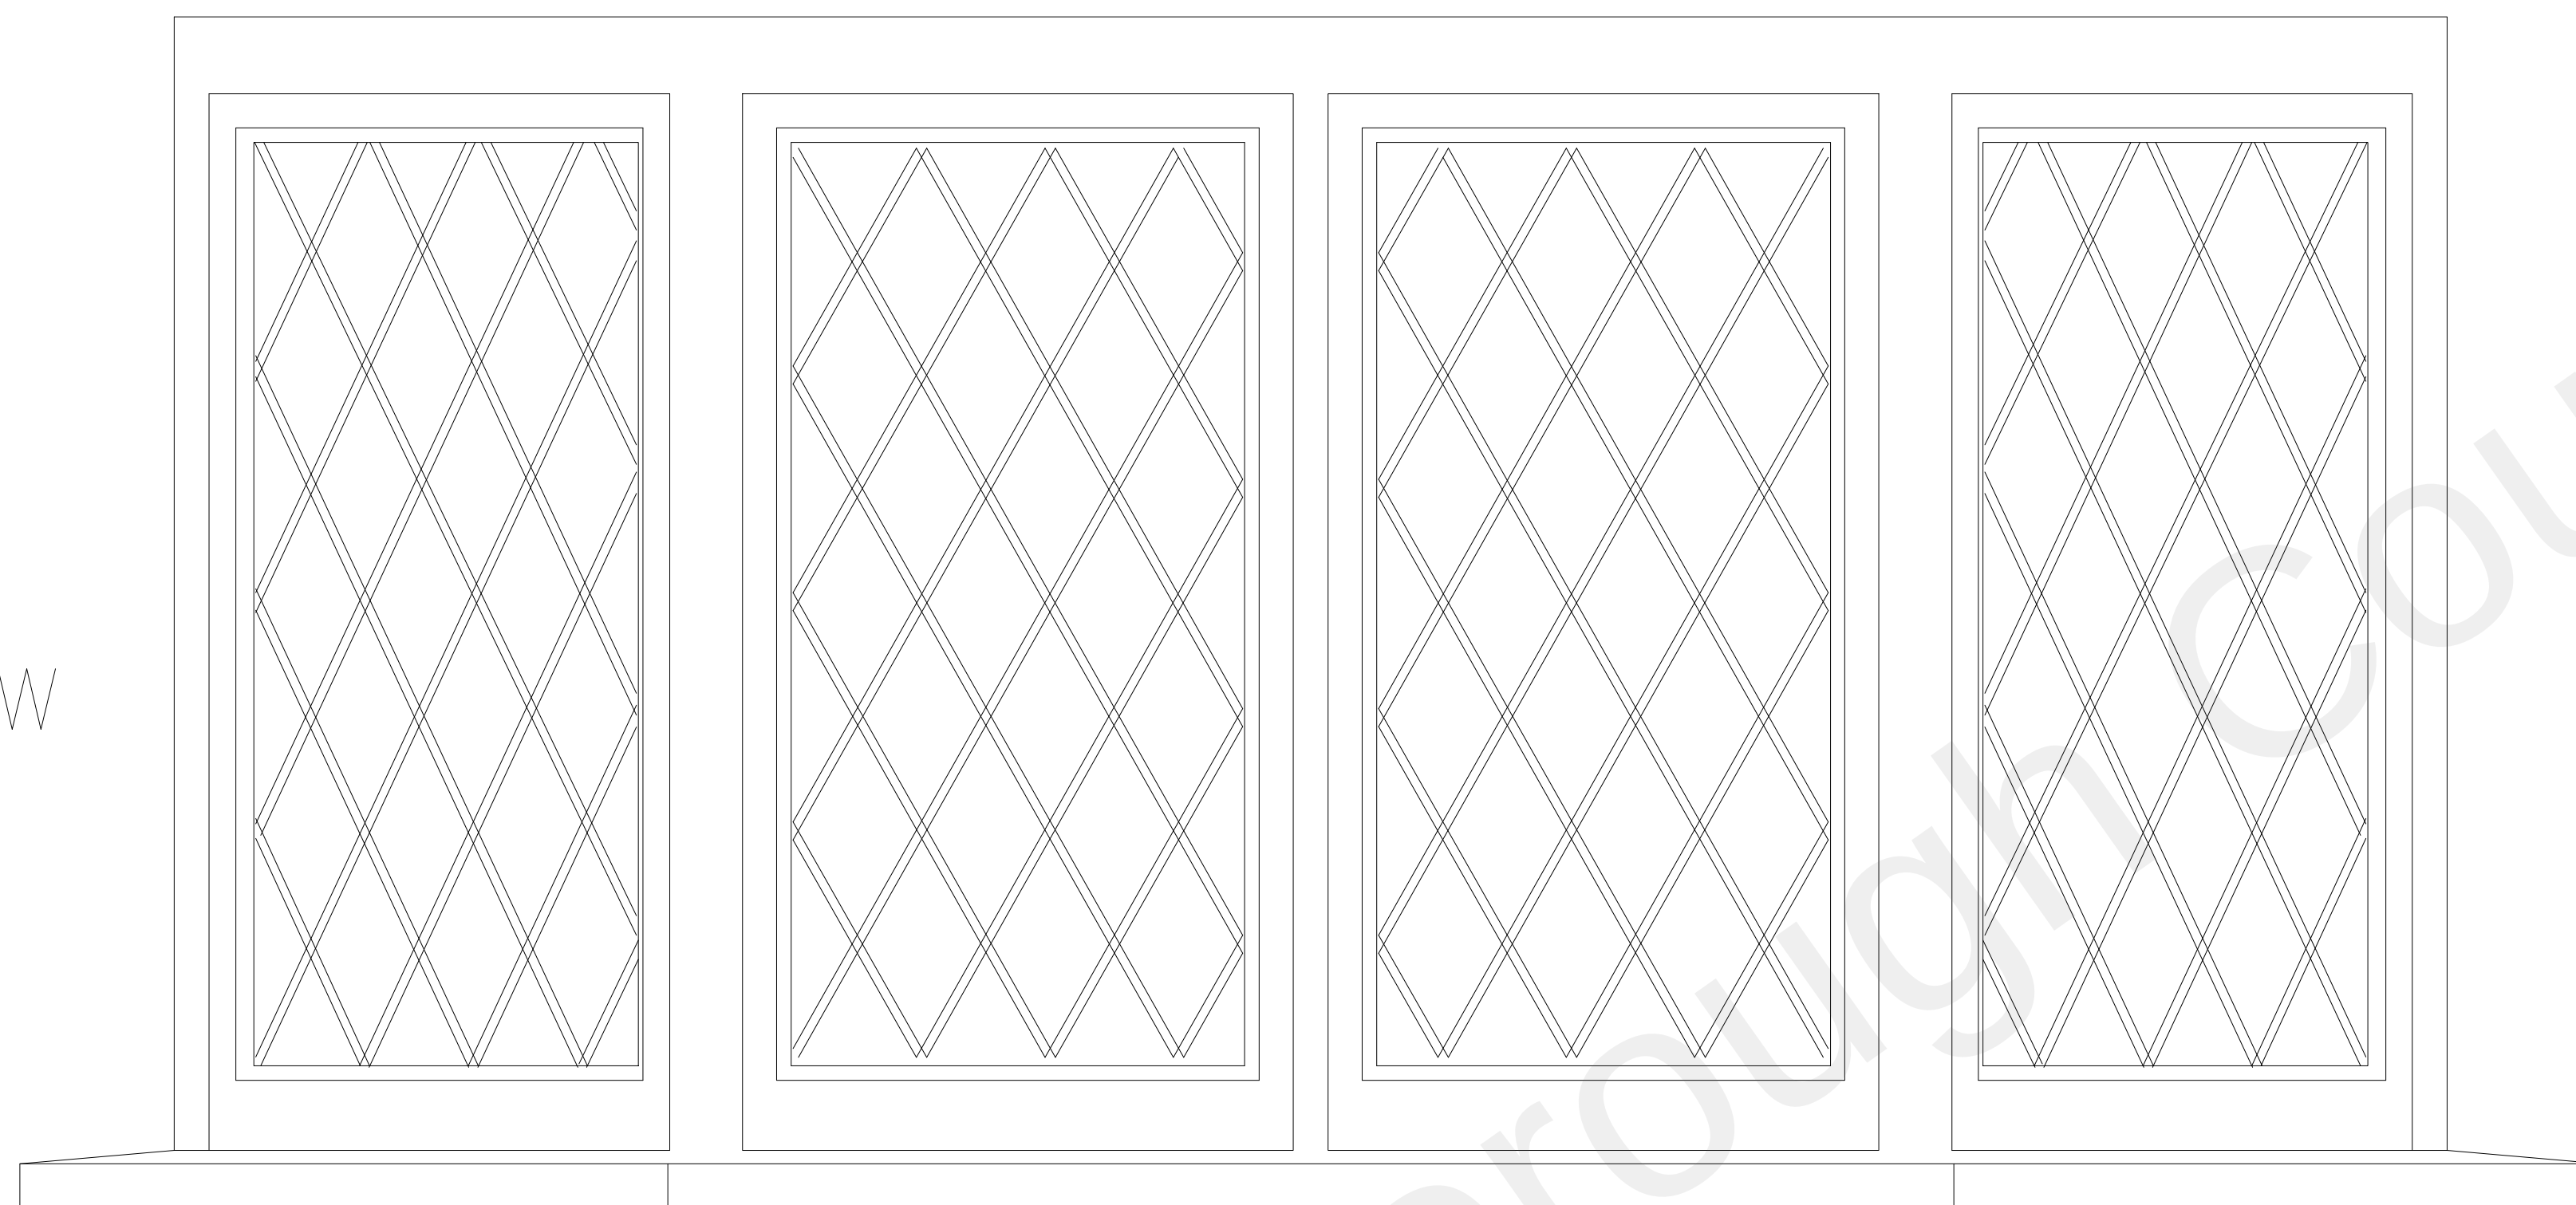

SECTION

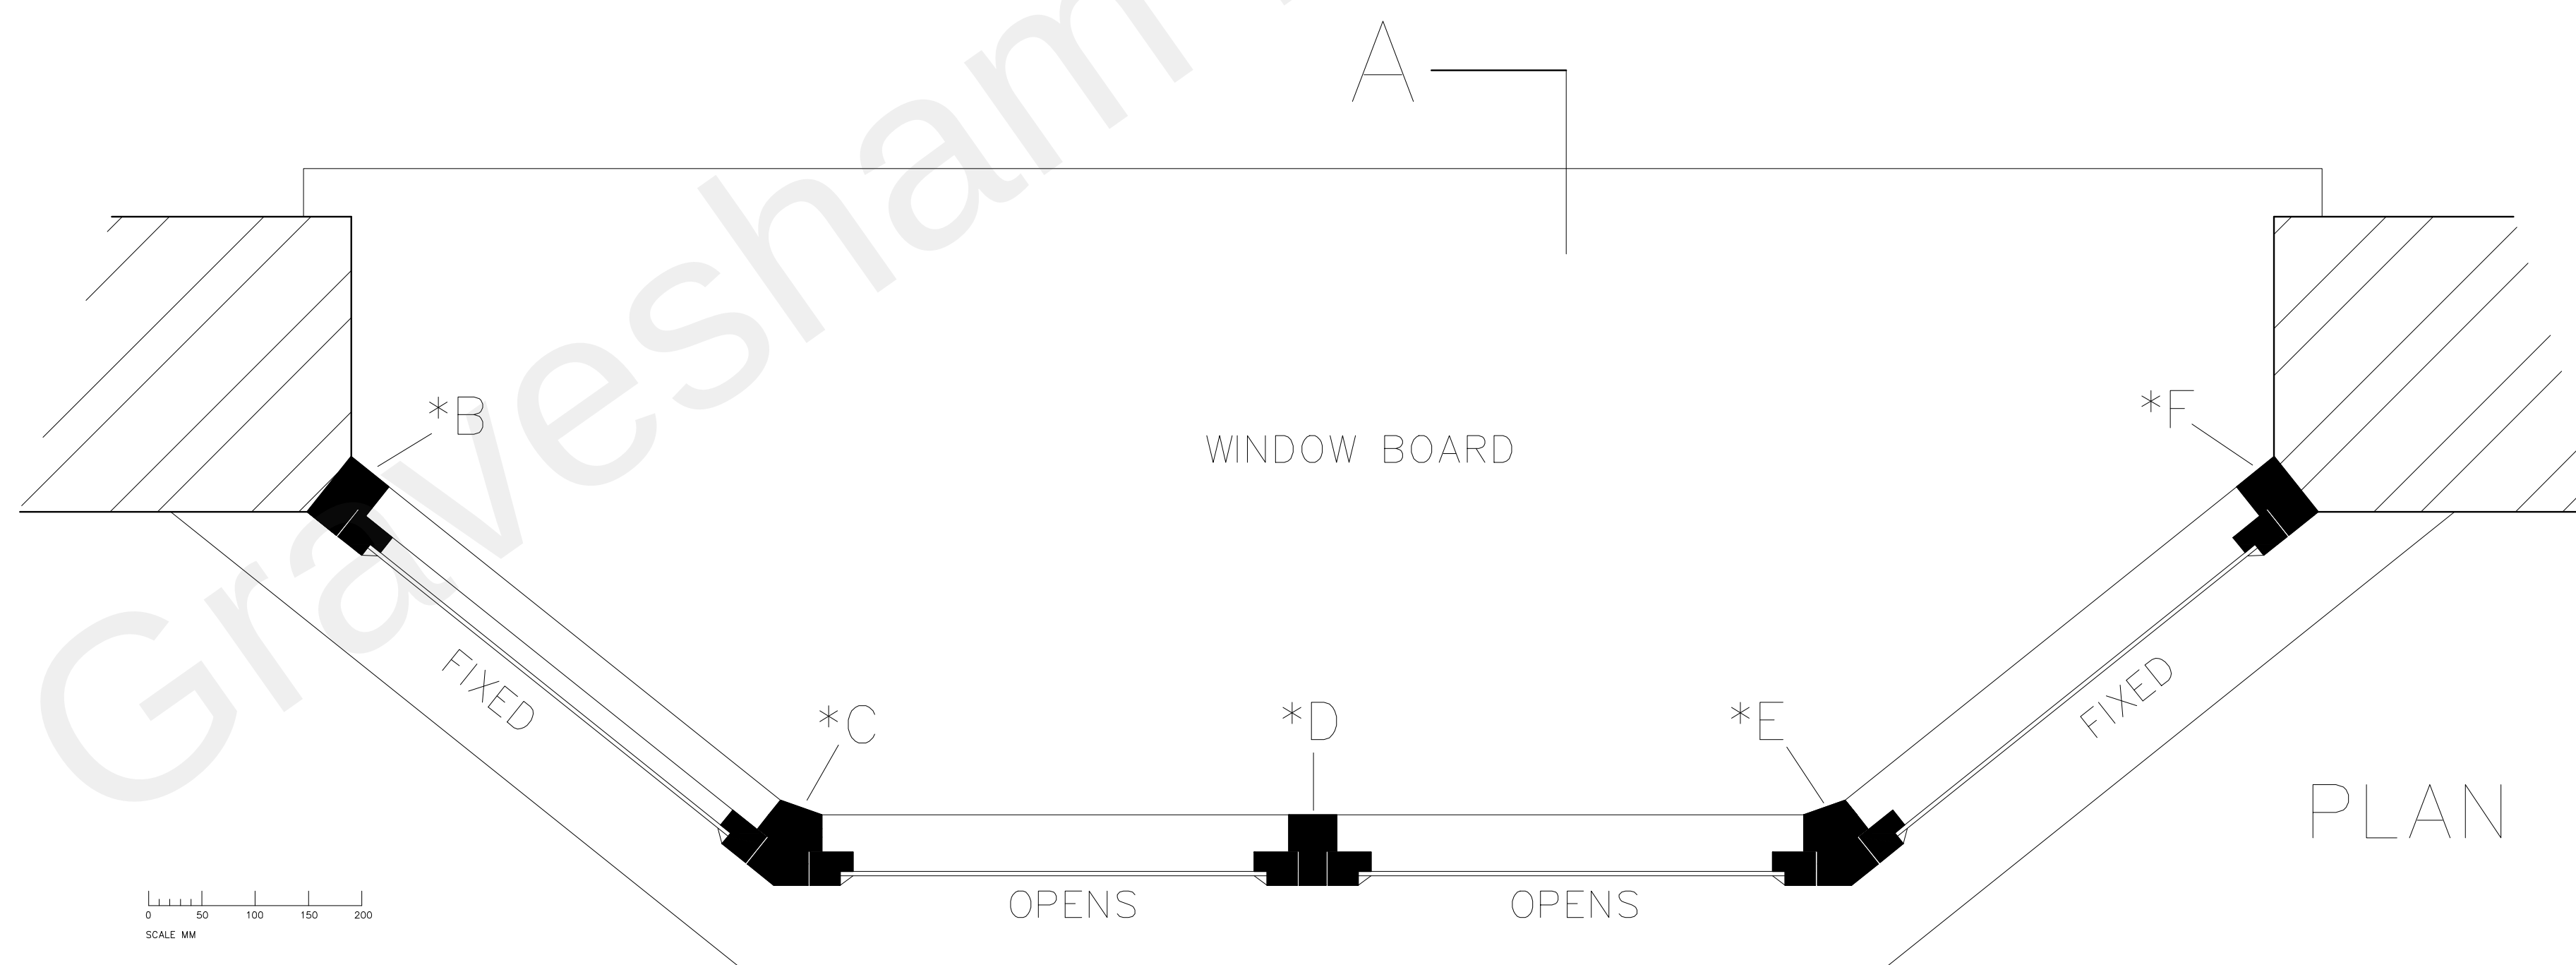

SOLID BRICK, RENDERED
INTERNALLY & EXTERNALLY

PLAN

0 50 100 150 200
SCALE MM

*SEE DWG CHF/02 FOR EXISTING 1:2 SCALE SECTION DETAILS
CHF/07 FOR PROPOSED 1:2 SCALE SECTION DETAILS