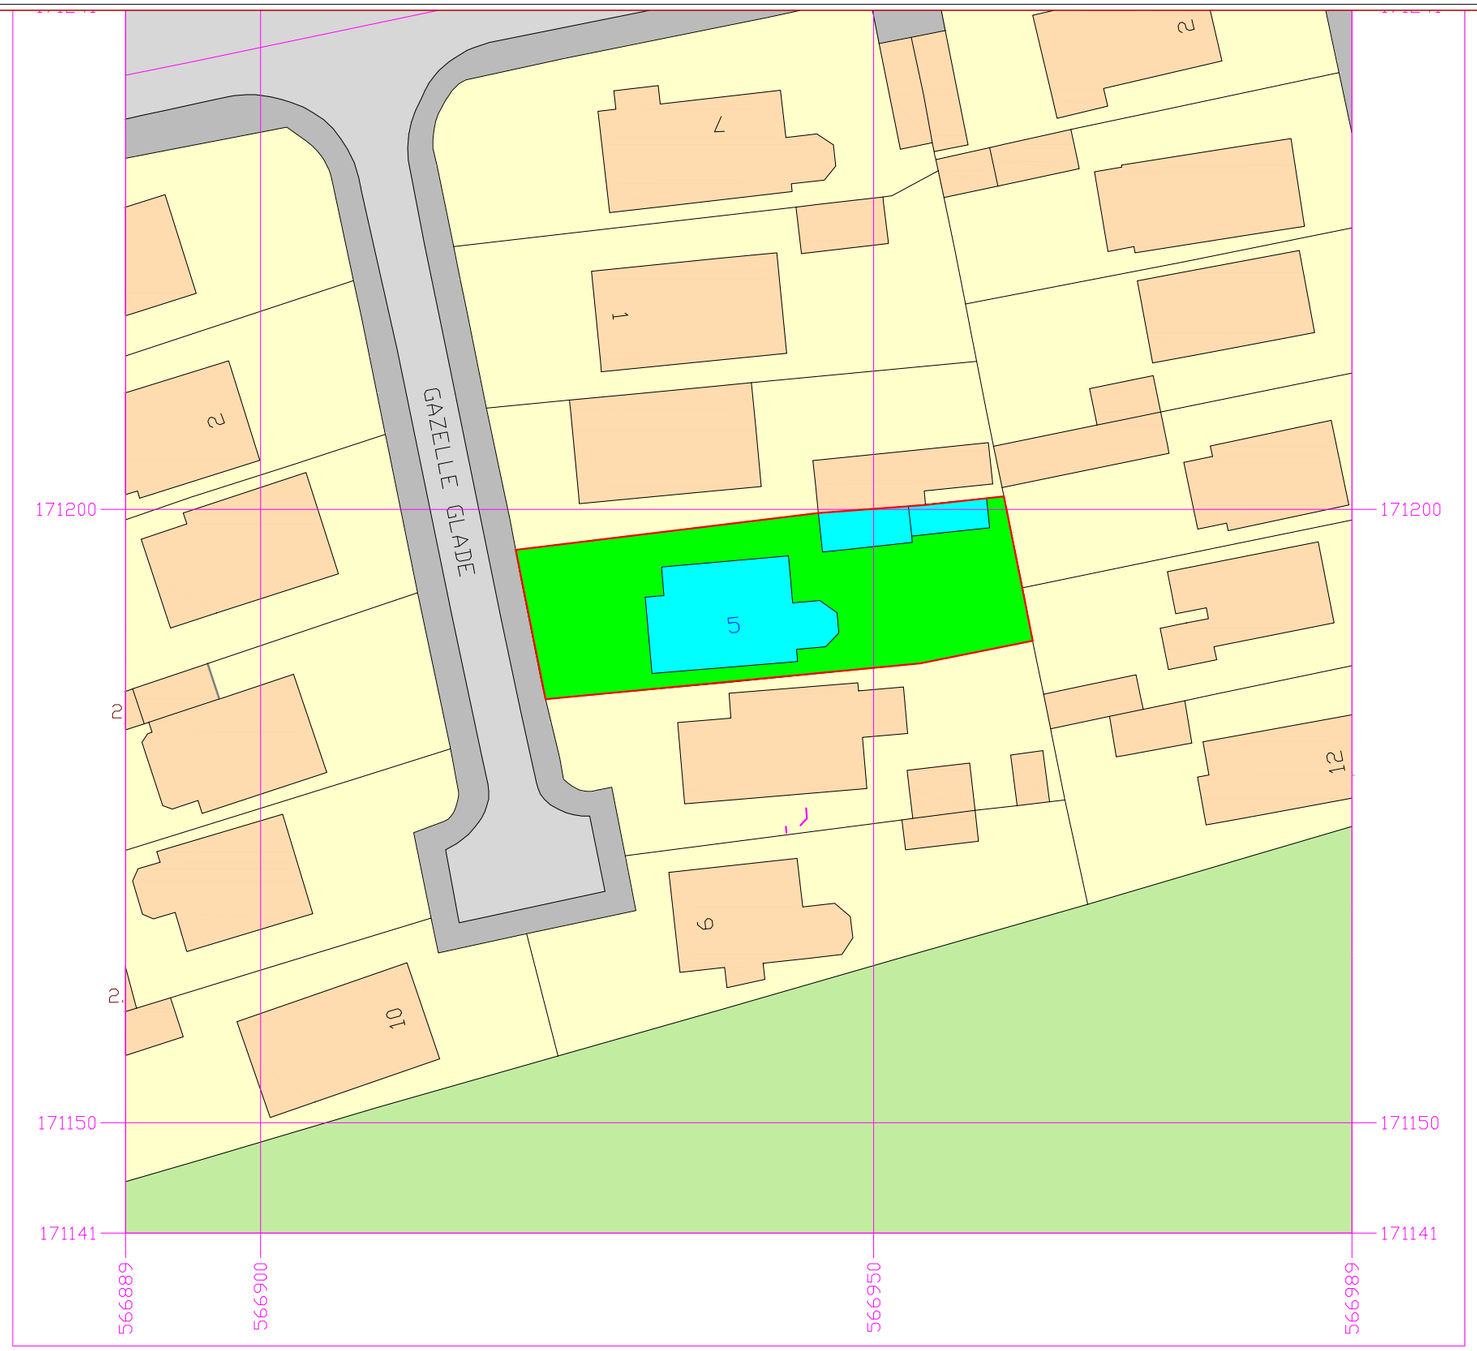

Serial Number: 328860

©Crown copyright and database right 2026
Ordnance Survey licence AC0000848283

0 10 20 30 40 50
metres

NORTH

OWNER	SITE ADDRESS	DESIGN DRAWN BY:	TITLE	DRG No:	REV	SCALE
MANDEEP SANGHA	5 GAZELLE GLADE, GRAVESEND,DA12 4PU	ESSR CONSULTING GROUP LTD essr.cosulting@gmail.com 01474325039	EXISTING BLOCK PLAN	03/ER/26	0	1:500