



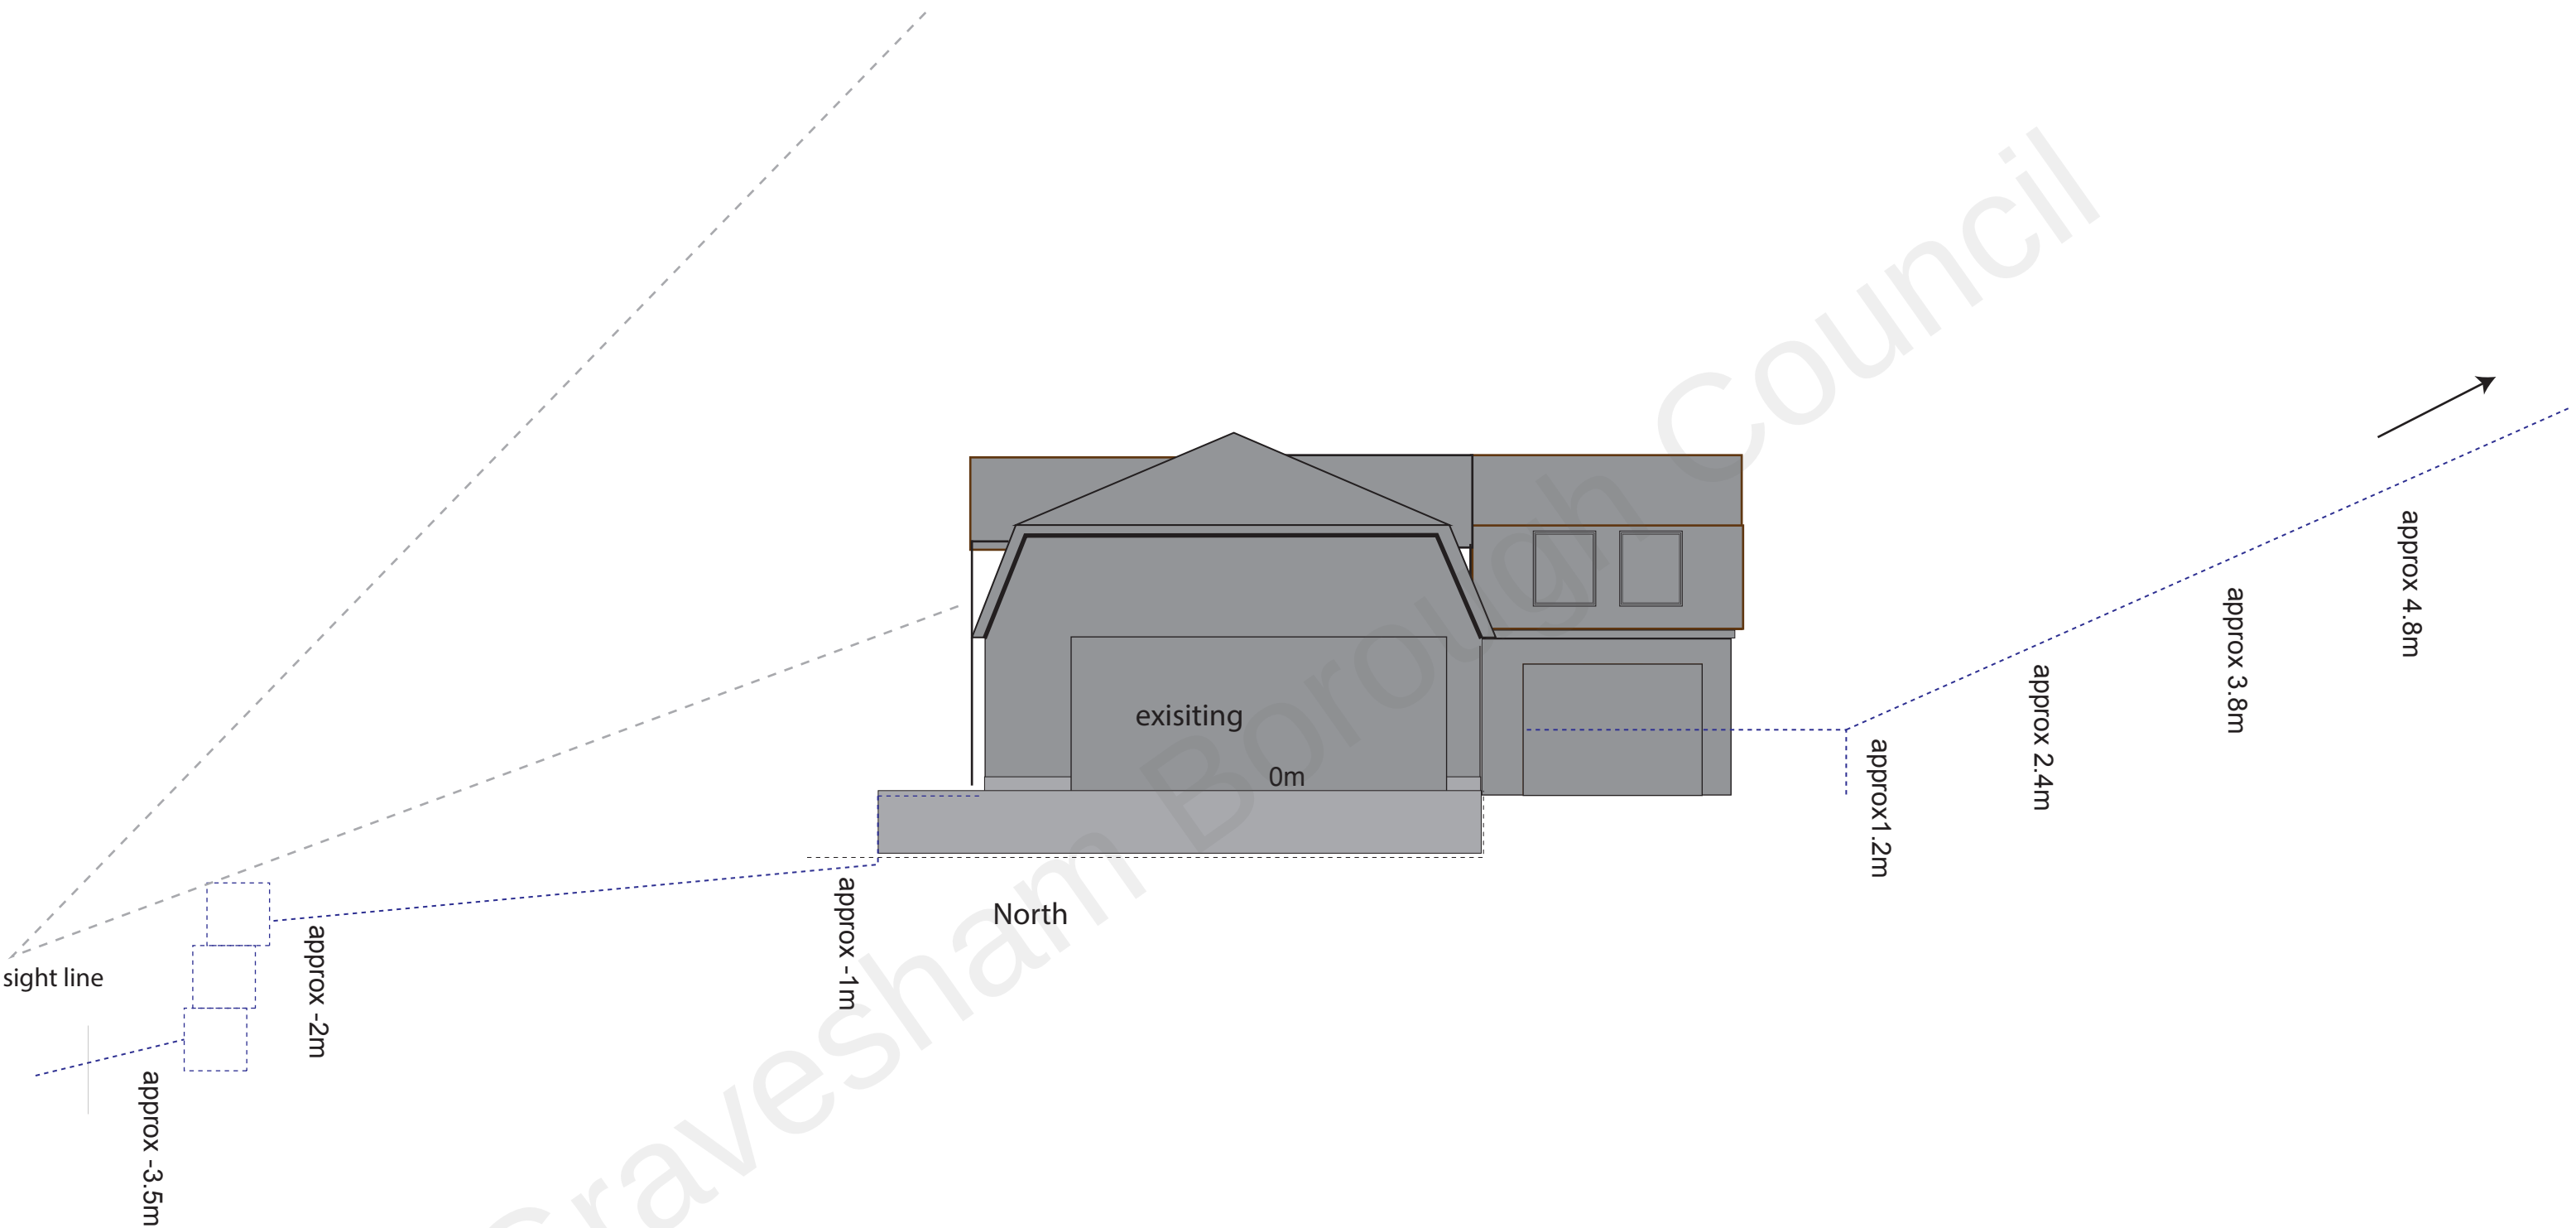

ground level
surrounding main dwelling and extension

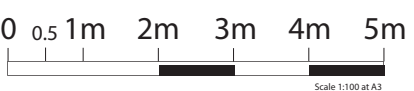

Address: Blue Ash Rhododendron Avenue
Culverstone Green DA130TT
Contact: Julian Roberts
Project: habitable roof area and single
storey extension
Scale: 1:100 @A3

Drawing ref:
CDHip-ground levels

Date: 25th January 2023