

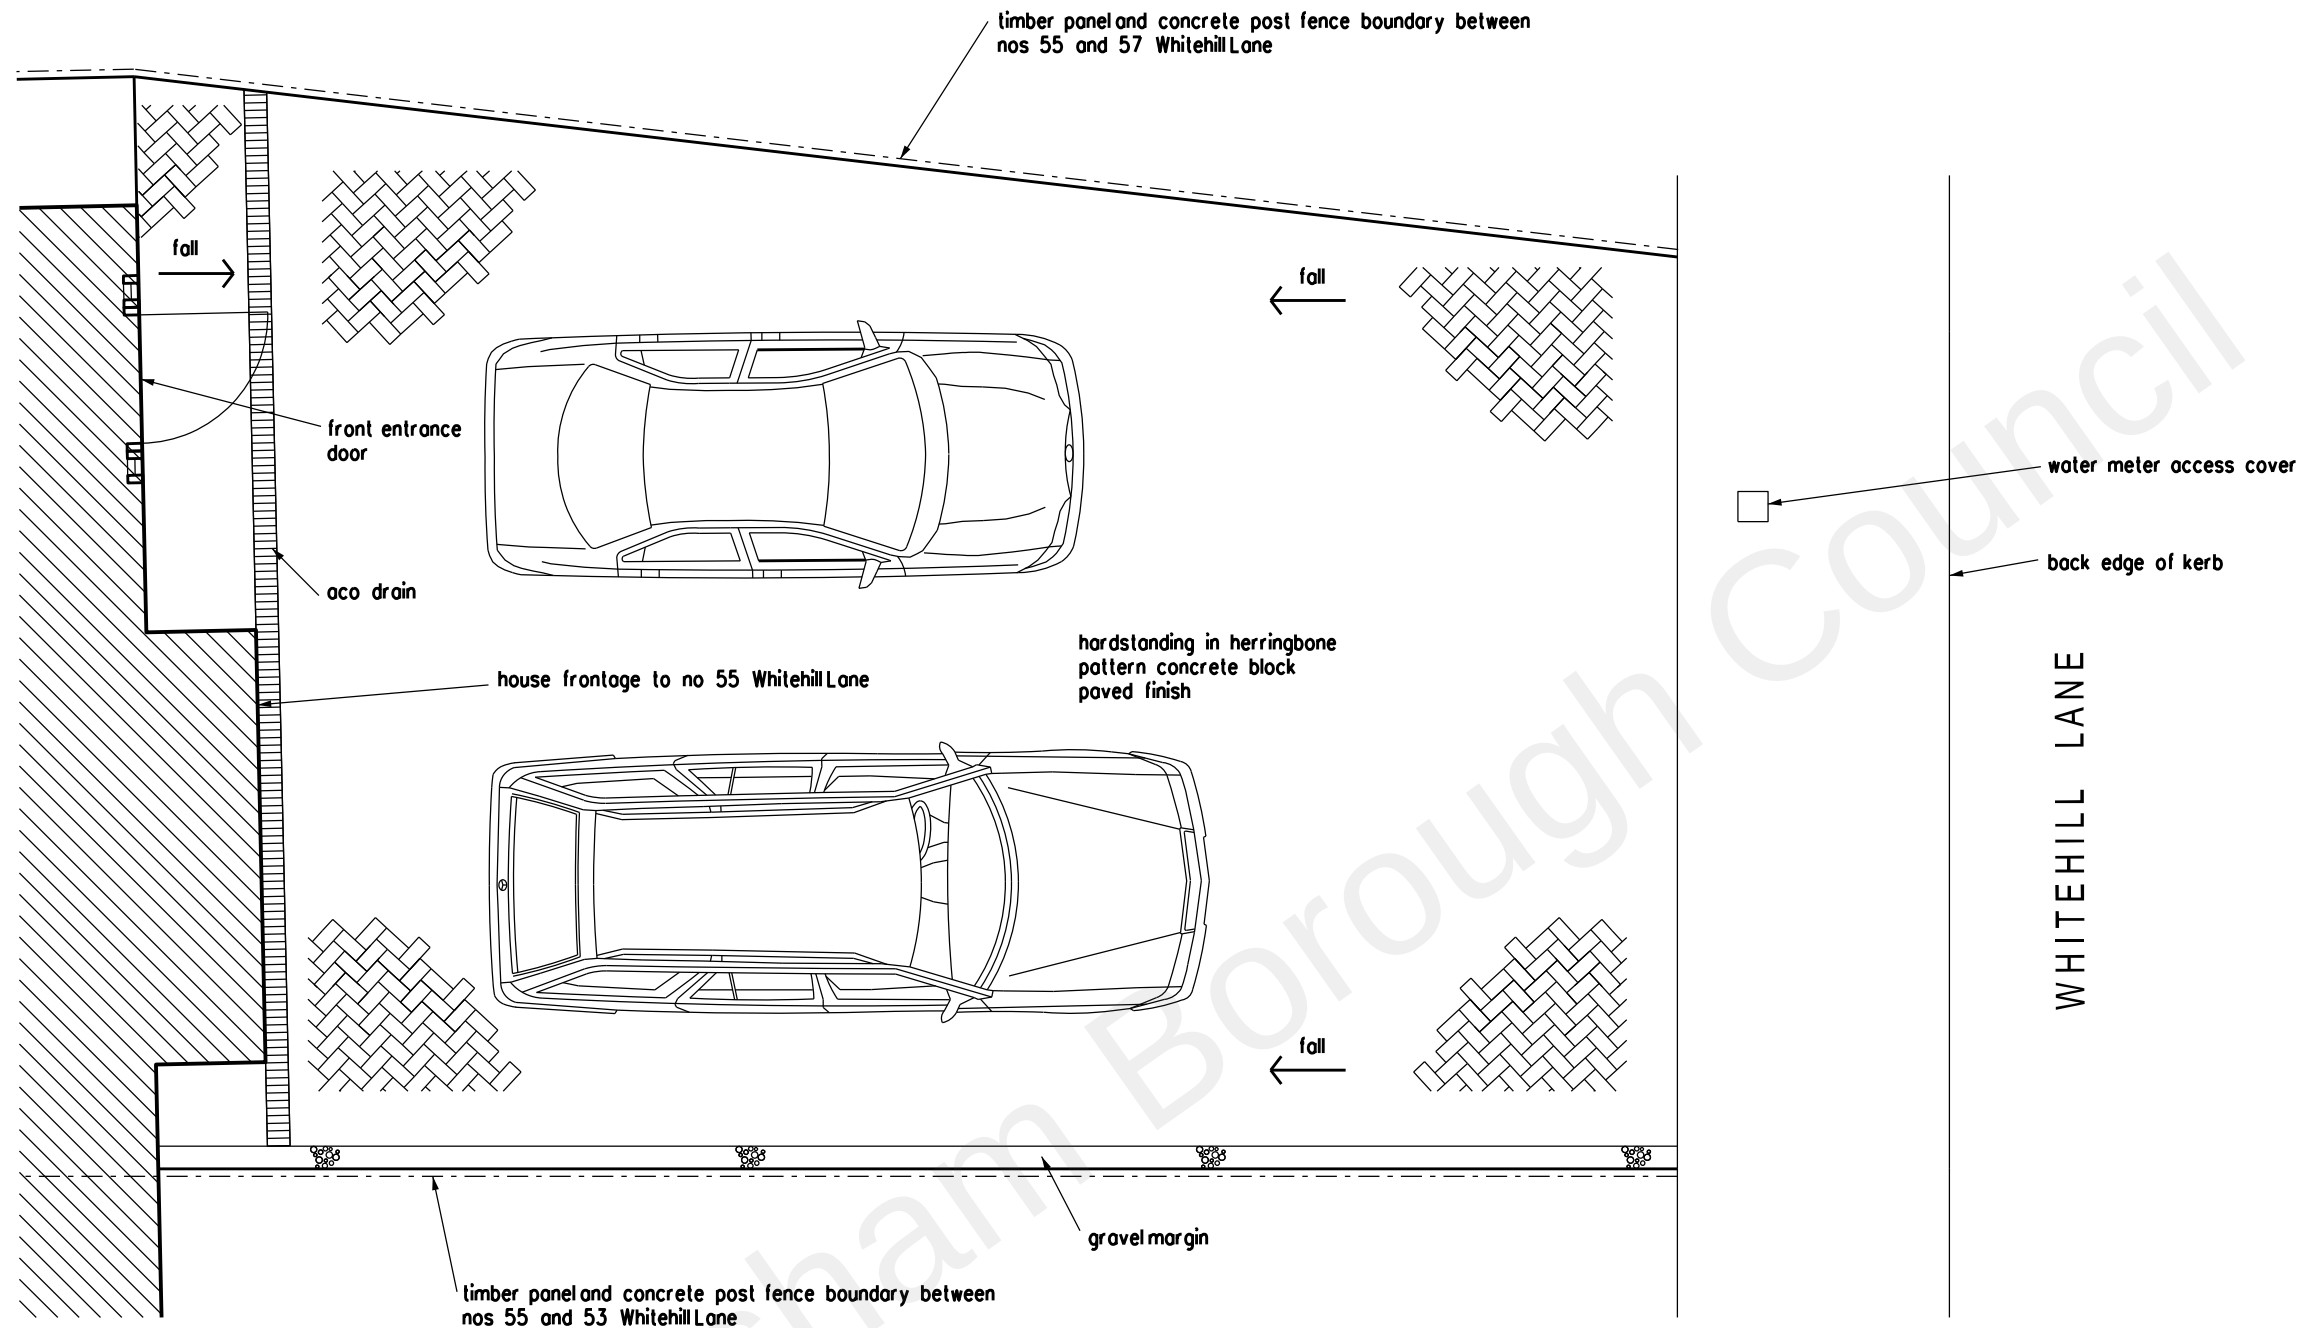


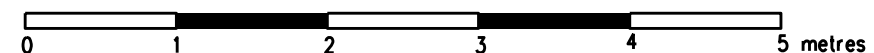

PLAN

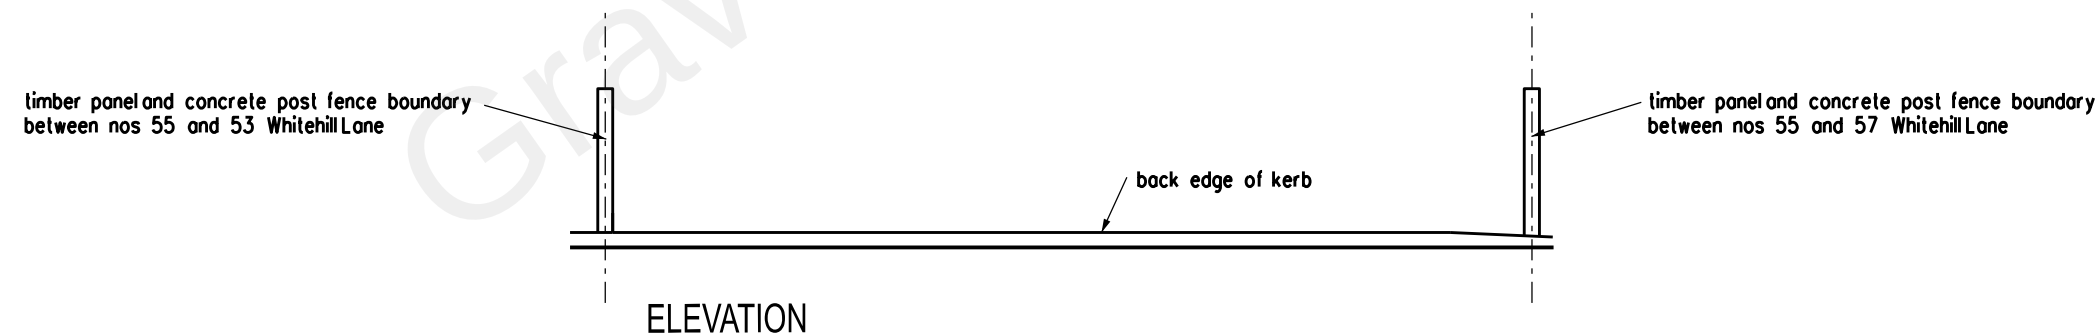

REVISION	DATE
ARCHITECT	
TA ARCHITECTS 11 JOYDENS WOOD ROAD BEXLEY KENT DA5 2HS Tel 07905 130591 ta140256@googlemail.com	
JOB	
CREATION OF VEHICULAR ACCESS TO HARDSTANDING 55 WHITEHILL LANE GRAVESEND KENT DA12 5LT	
DRAWING	
EXISTING FRONTAGE PLAN AND ELEVATION	
SCALE	DATE
1:50 AT A3	FEB 2023
DRAWING NO.	
AH/03	