



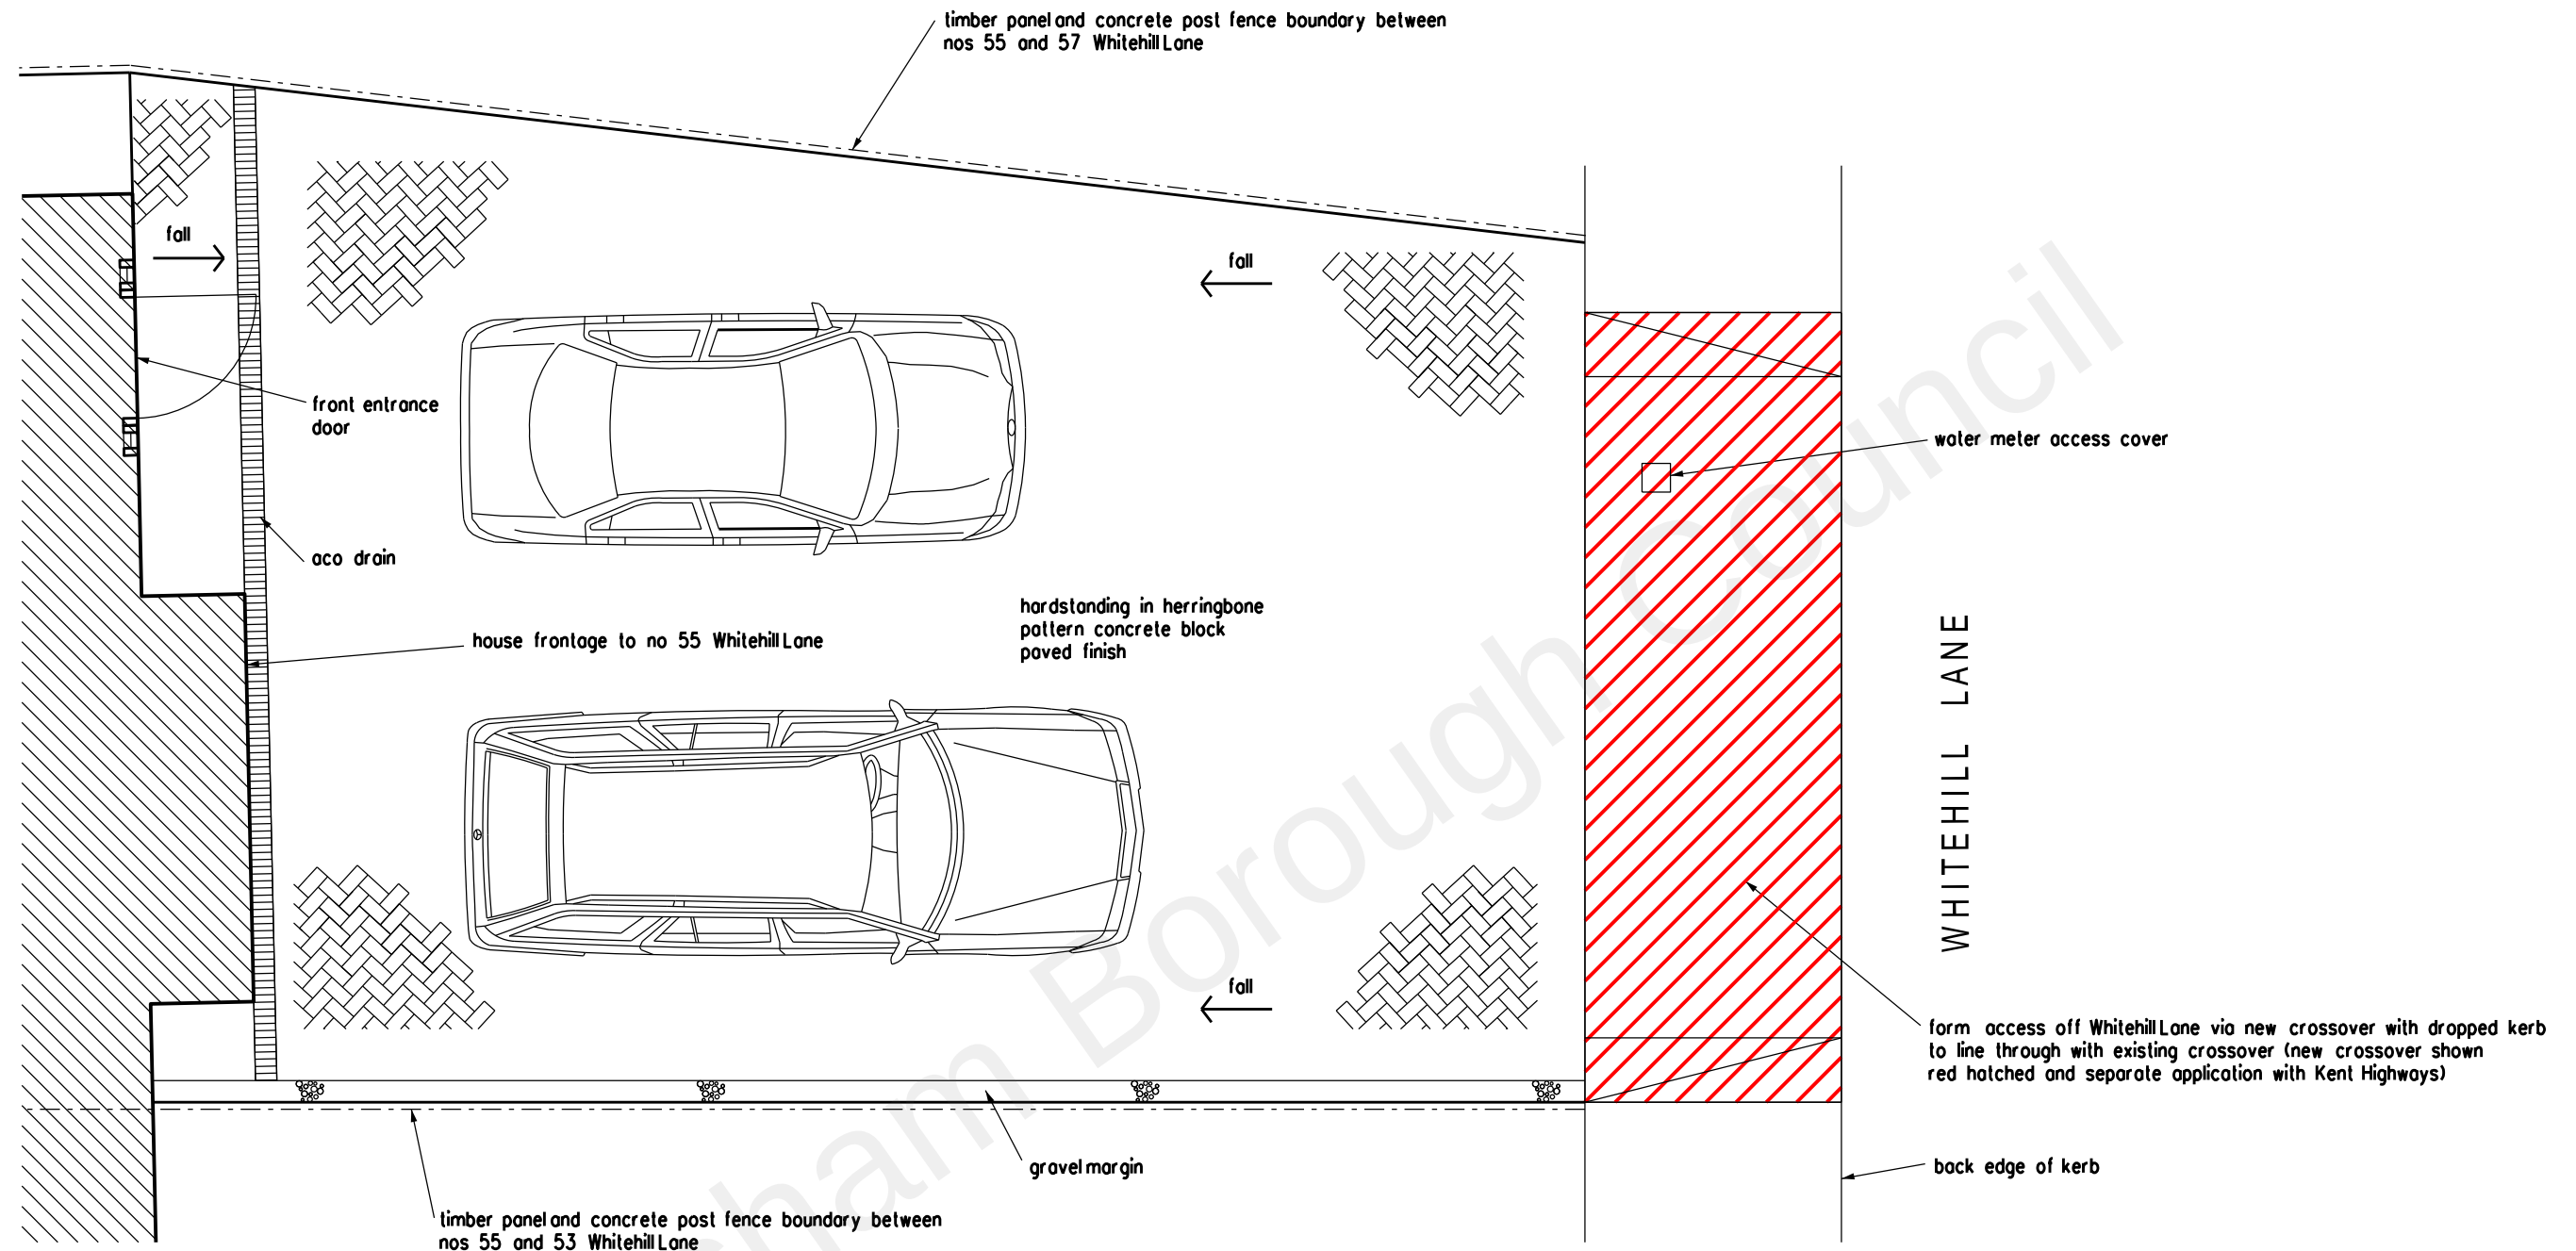

PLAN

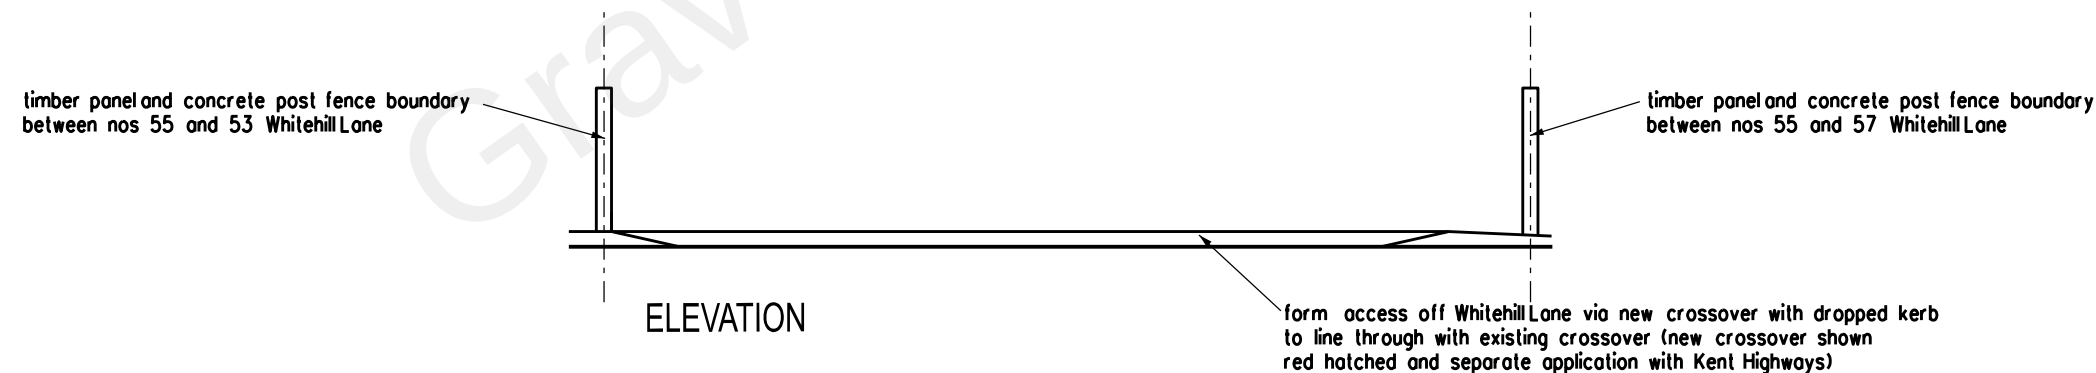

REVISION
ARCHITECT
TA ARCHITECTS
11 JOYDENS WOOD ROAD BEXLEY
KENT DA5 2HS Tel 07905 130591
ta140256@googlemail.com

JOB
CREATION OF VEHICULAR
ACCESS TO HARDSTANDING
55 WHITEHILL LANE
GRAVESEND KENT DA12 5LT

DRAWING
PROPOSED FRONTAGE PLAN

SCALE
1:50 AT A3
DATE
FEB 2023

DRAWING NO.
AH/04

