




Ordnance Survey, (c) Crown Copyright 2024. All rights reserved. Licence number 100022432

— Site Ownership Boundary

Site Location Plan

Scale 1:1,250 @ A3

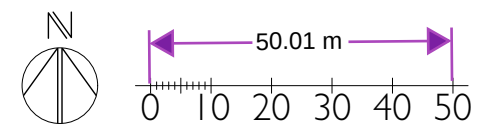


PMR
ARCHITECTURE

Sheridan House
112 - 116 Western Road
Hove, BN3 1DD

01273 980820
brighton@pmr-architecture.co.uk
www.pmr-architecture.co.uk

Client: Randhir & Inderpreet Sidhu
Project: Clinton House, Pondfield Lane, Gravesend, DA12 3LD
Drawing Title: Site Location & Block Plan
Drawing No: 23.98_PL_001
Revision: A
Date: August 2025
Status: PLANNING
Scale: 1:500, 1:1250 @ A3

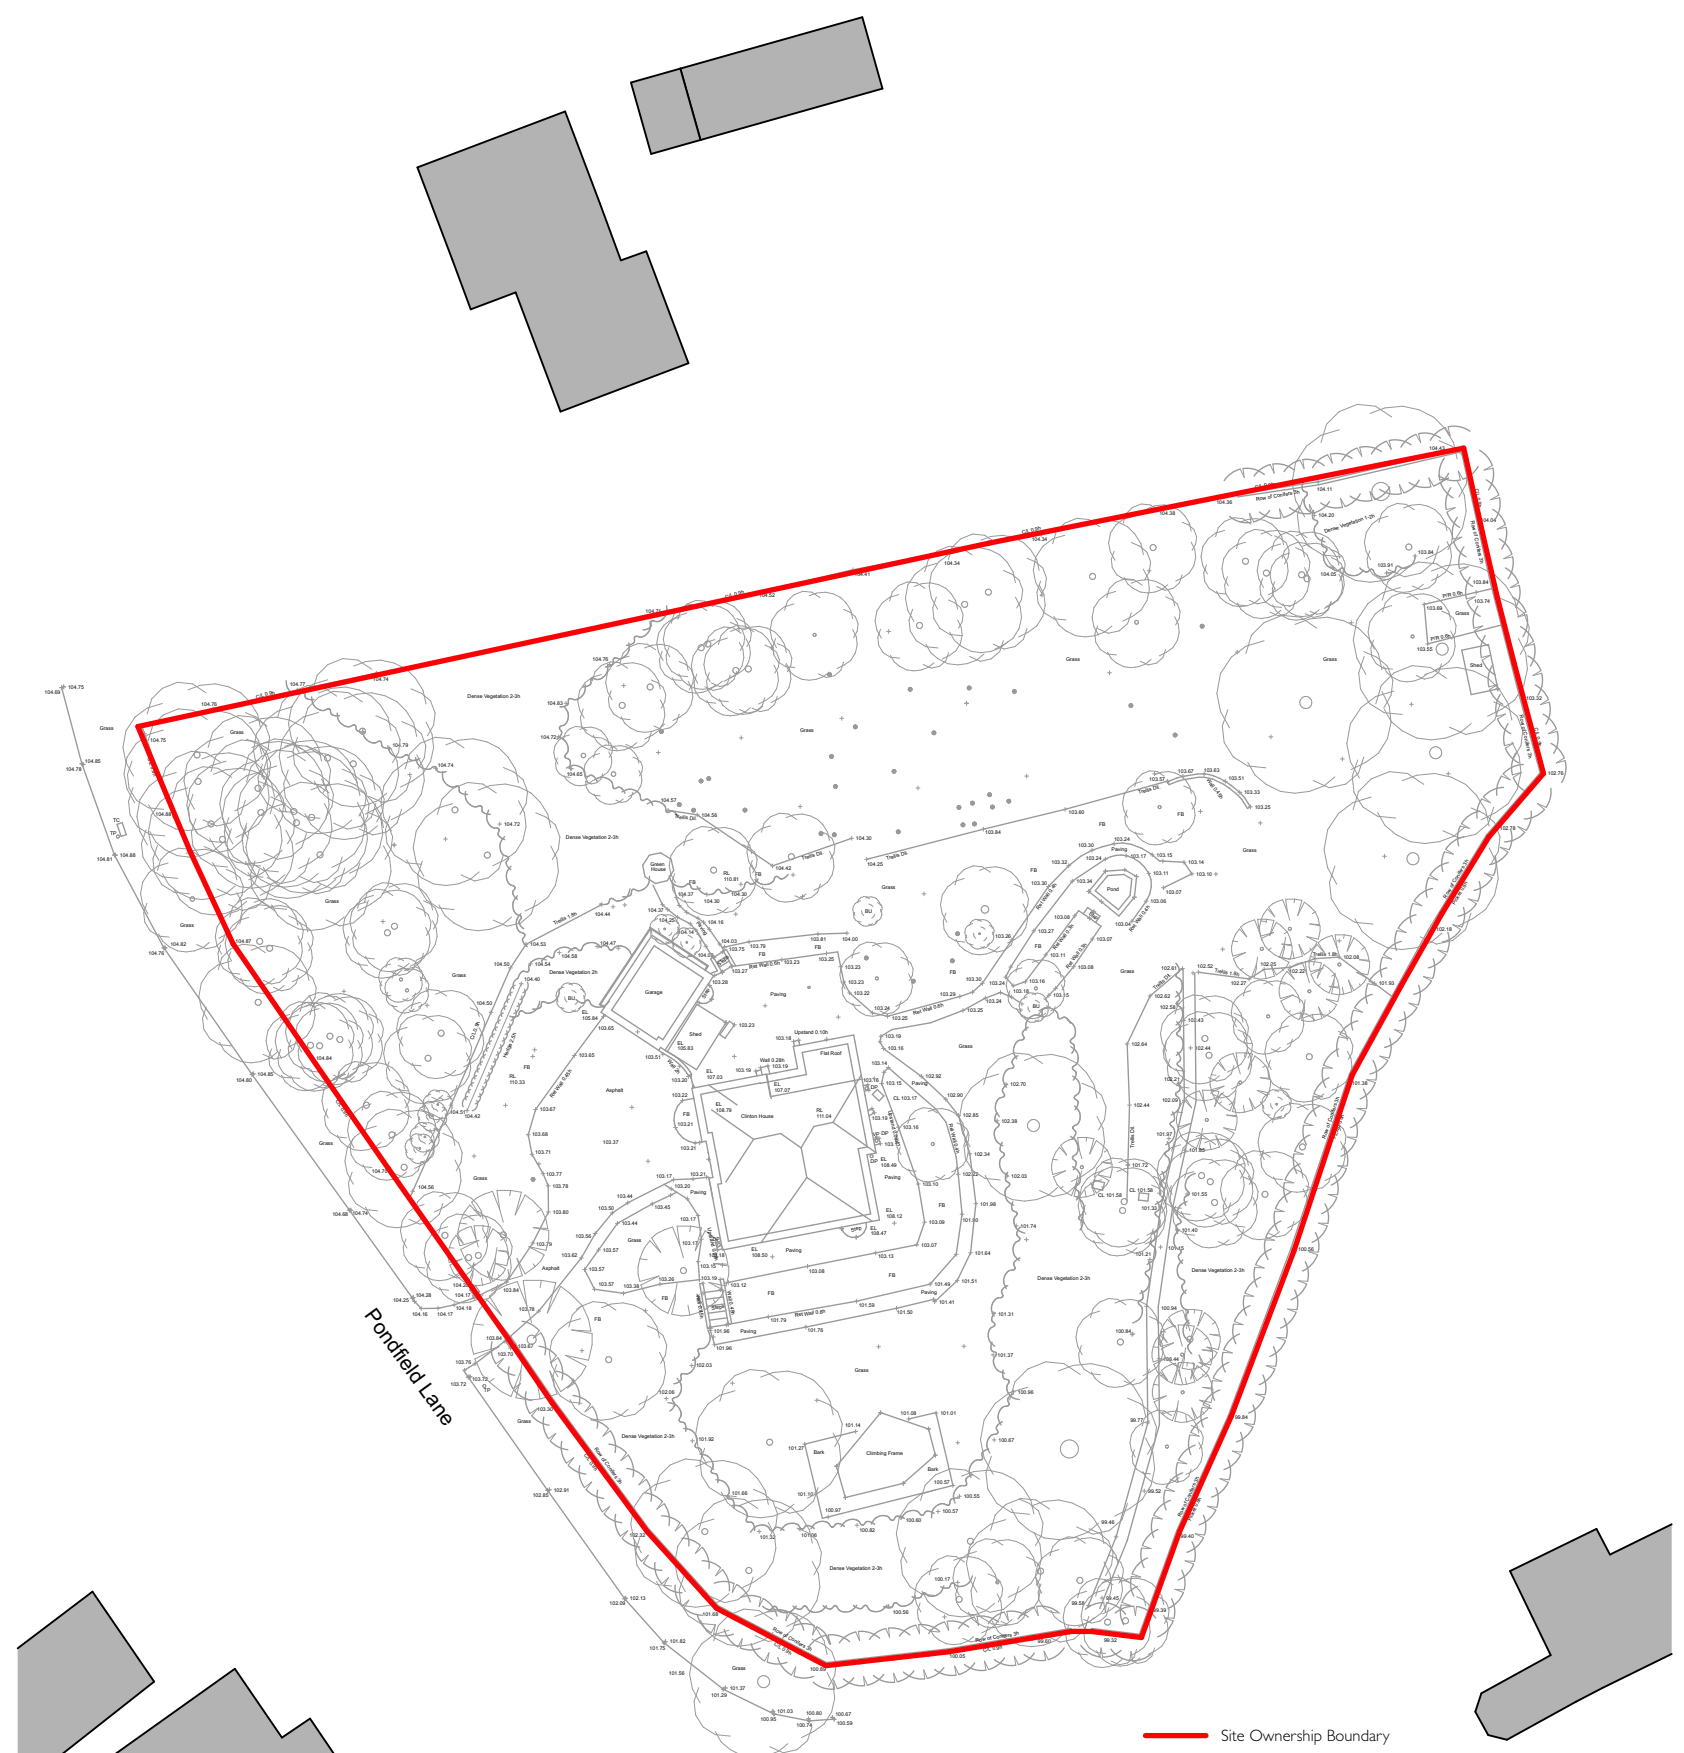

— Site Ownership Boundary

Block Plan

Scale 1:500 @ A3

