


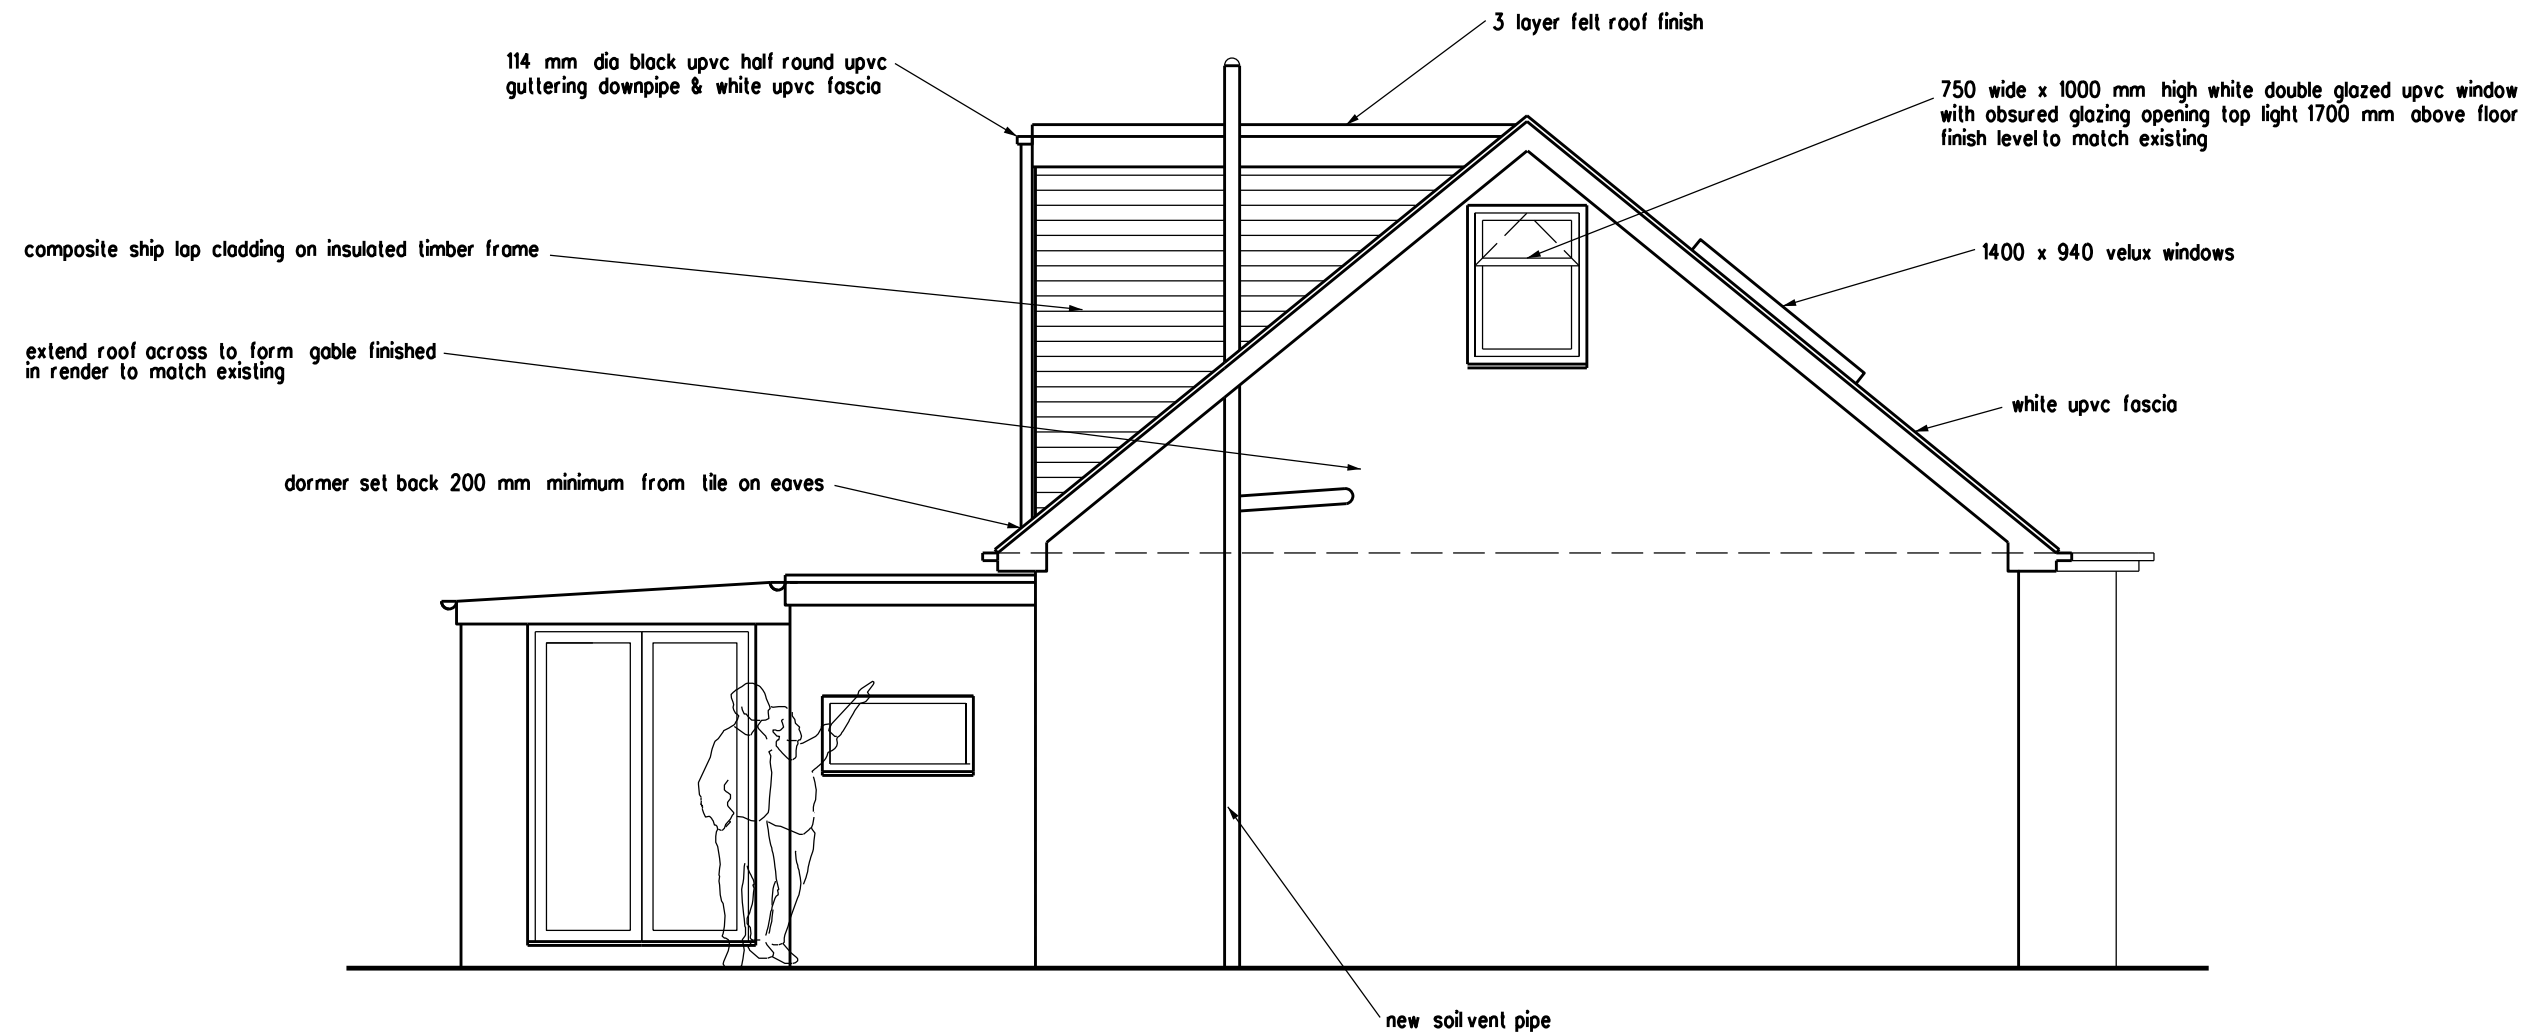

ARCHITECT		JOB		REVISION	DATE
TA ARCHITECTS 11 JOYDENS WOOD ROAD BEXLEY KENT DA5 2HS Tel 07905 130591 ta140256@googlemail.com		PROPOSED & LOFT EXTENSION AT 33 BELLMAN AVENUE GRAVESEND DA12 1RF		DRAWING	PROPOSED SIDE ELEVATION FACING No 31 BELLMAN AVENUE
				SCALE	DATE
				1:50 AT A3	JULY 2025
				DRAWING NO.	
				BT/27	