


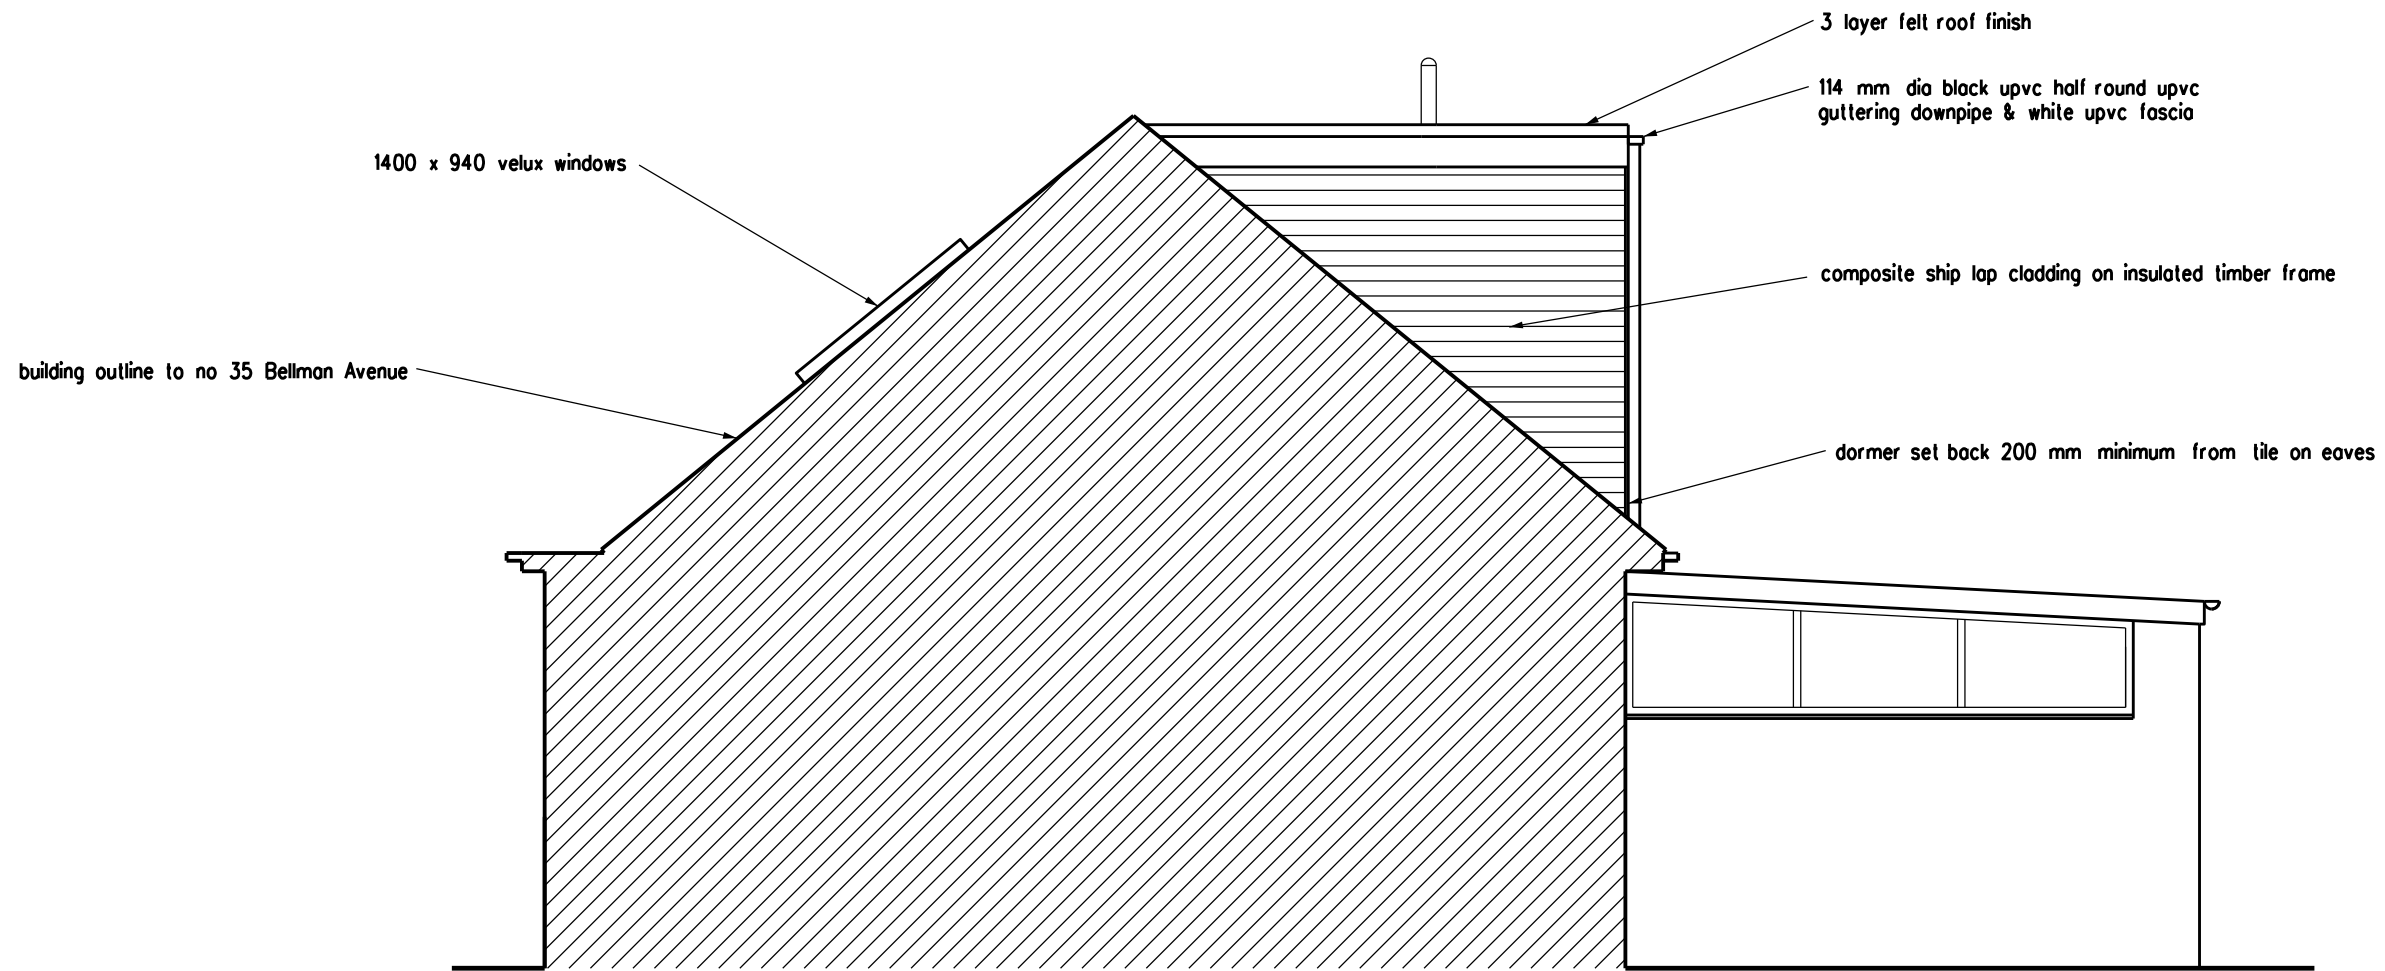

ARCHITECT
TA ARCHITECTS
11 JOYDENS WOOD ROAD BEXLEY
KENT DA5 2HS Tel 07905 130591
ta140256@googlemail.com

JOB
PROPOSED LOFT EXTENSION
AT 33 BELLMAN AVENUE
GRAVESEND DA12 1RF

REVISION		DATE
DRAWING	PROPOSED SIDE ELEVATION FACING No 35 BELLMAN AVENUE	
SCALE	1:50 AT A3	DATE JULY 2025
DRAWING NO. BT/28		