



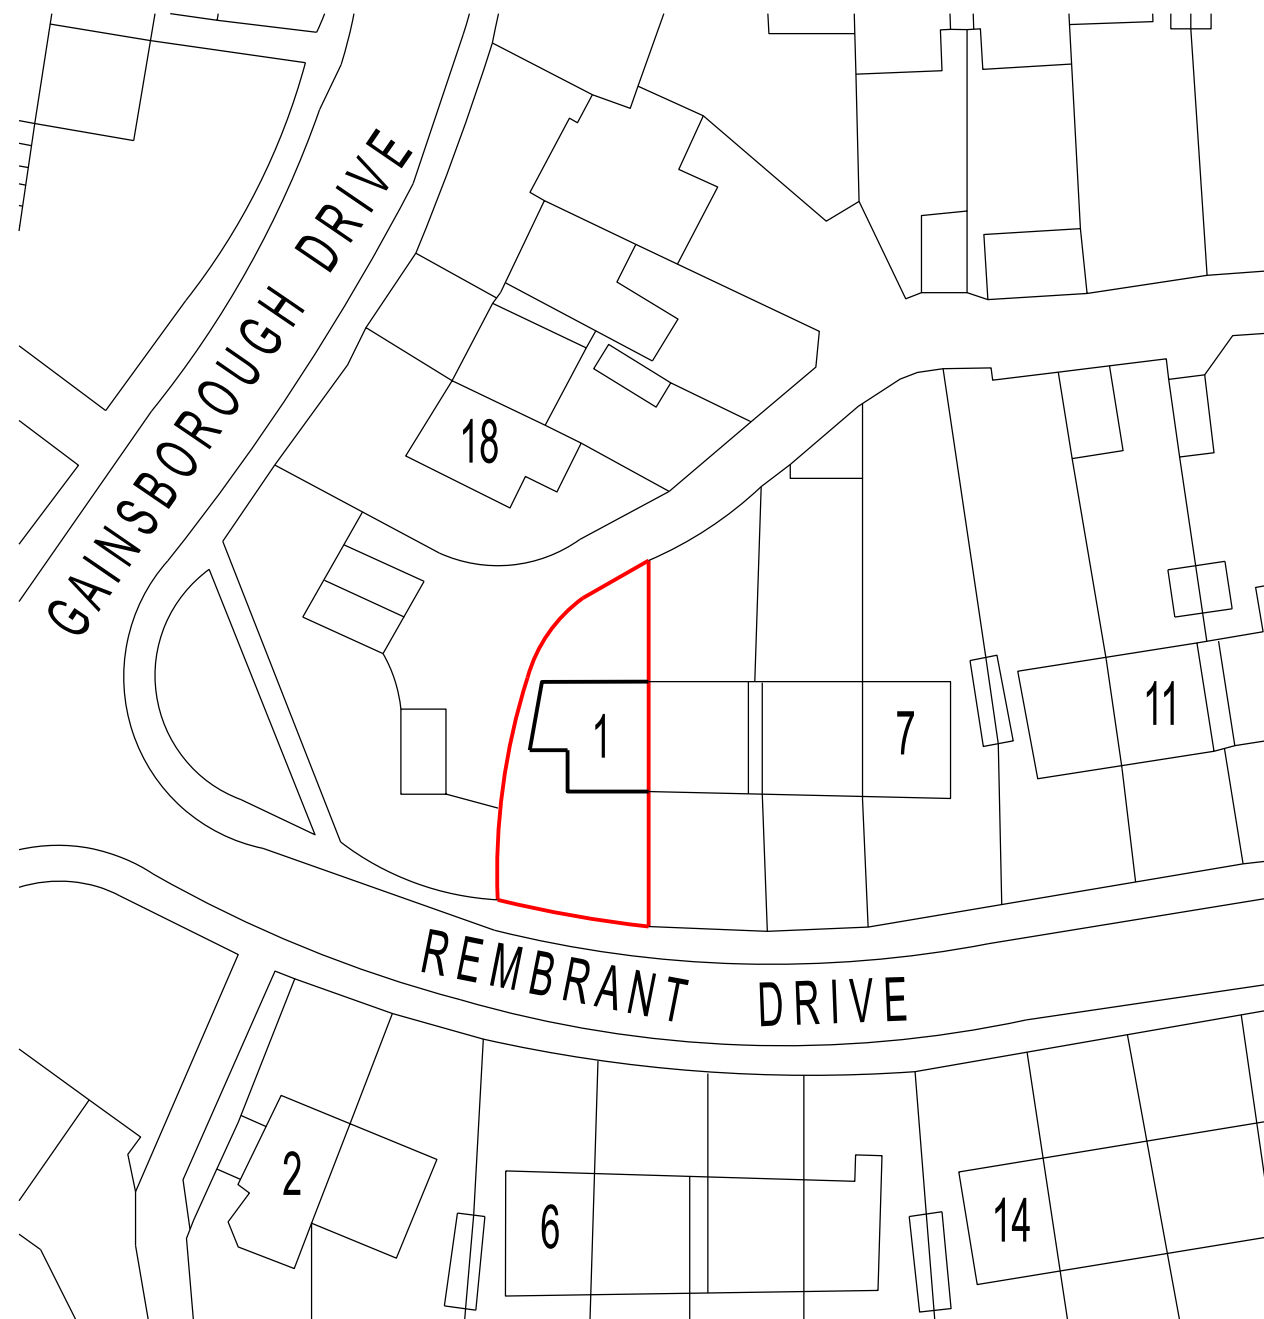


EXISTING BLOCK PLAN scale 1:500



proposed extension
shown hatched with
more than 6000 mm
clearance between
car parking space
and front entrance door

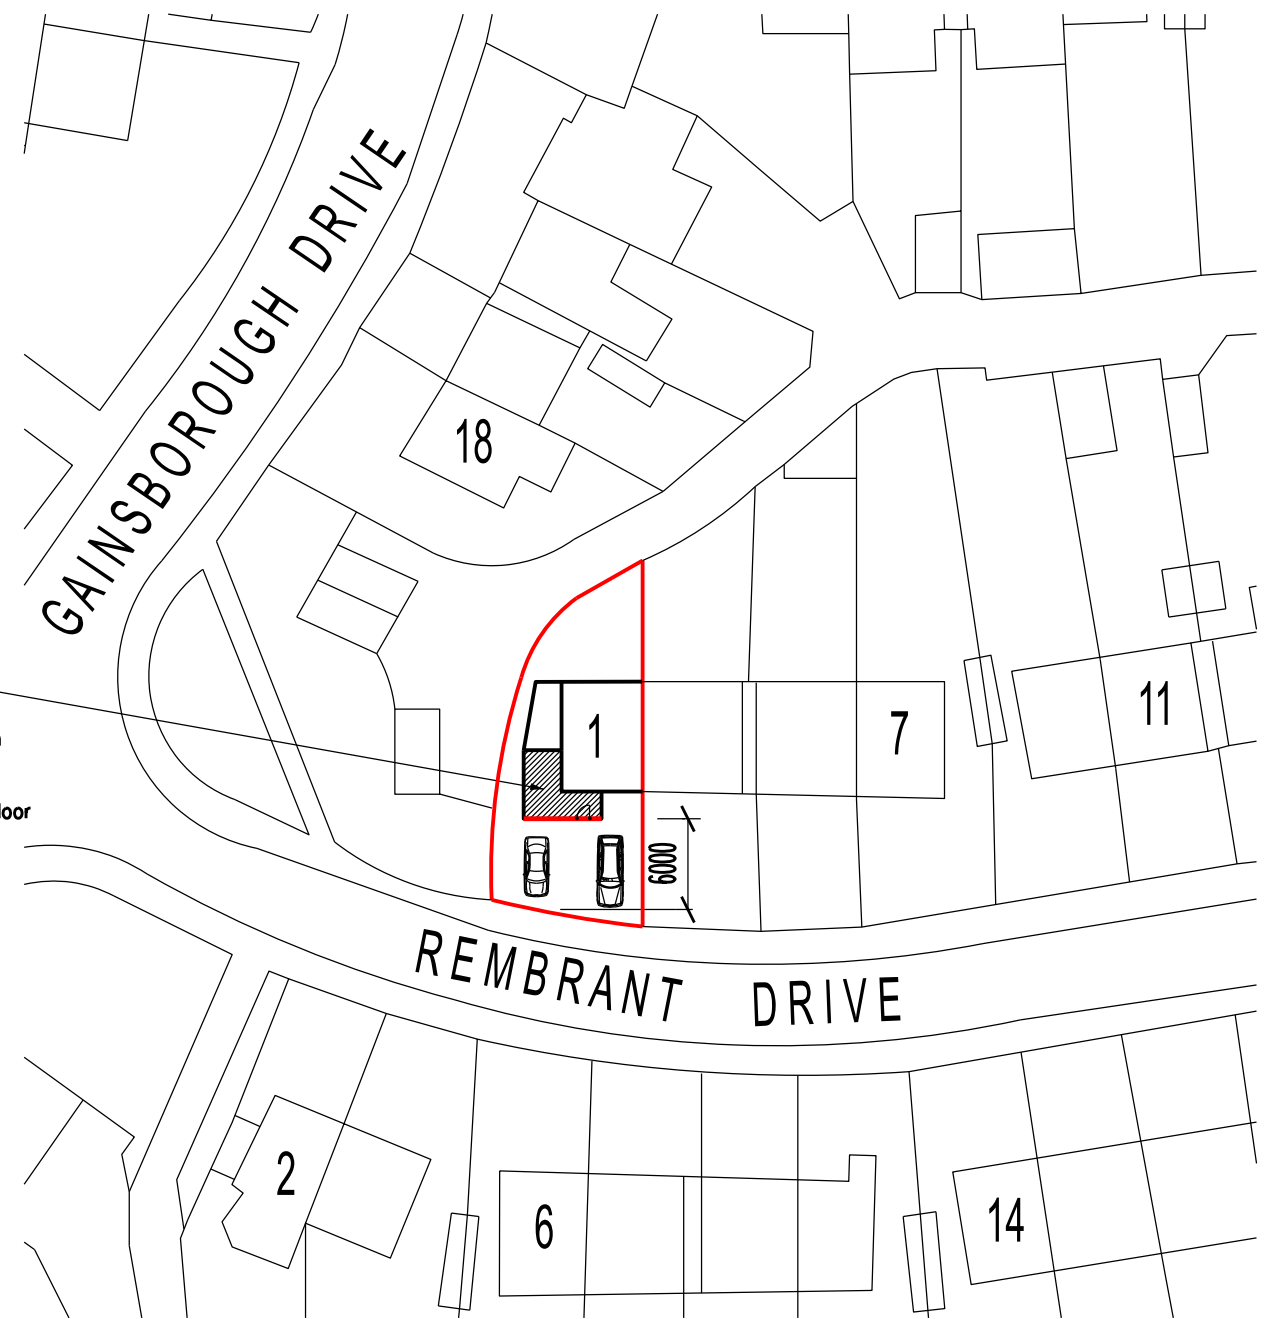

PROPOSED BLOCK PLAN scale 1:500

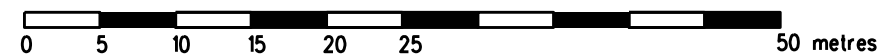

B. Redrawn. A. Redrawn.		18/05/2023 24/02/2023
REVISION	DATE	
ARCHITECT TA ARCHITECTS 11 JOYDENS WOOD ROAD BEXLEY KENT DA5 2HS Tel 07905 130591 ta140256@googlemail.com		
JOB PROPOSED SINGLE STOREY EXTENSION AT 1 REMBRANT DRIVE NORTHFLEET KENT DA11 8NG		
DRAWING EXISTING & PROPOSED SITE BLOCK PLANS		
SCALE 1:500 AT A3	DATE NOV 2022	
DRAWING NO. CP/02 B		