


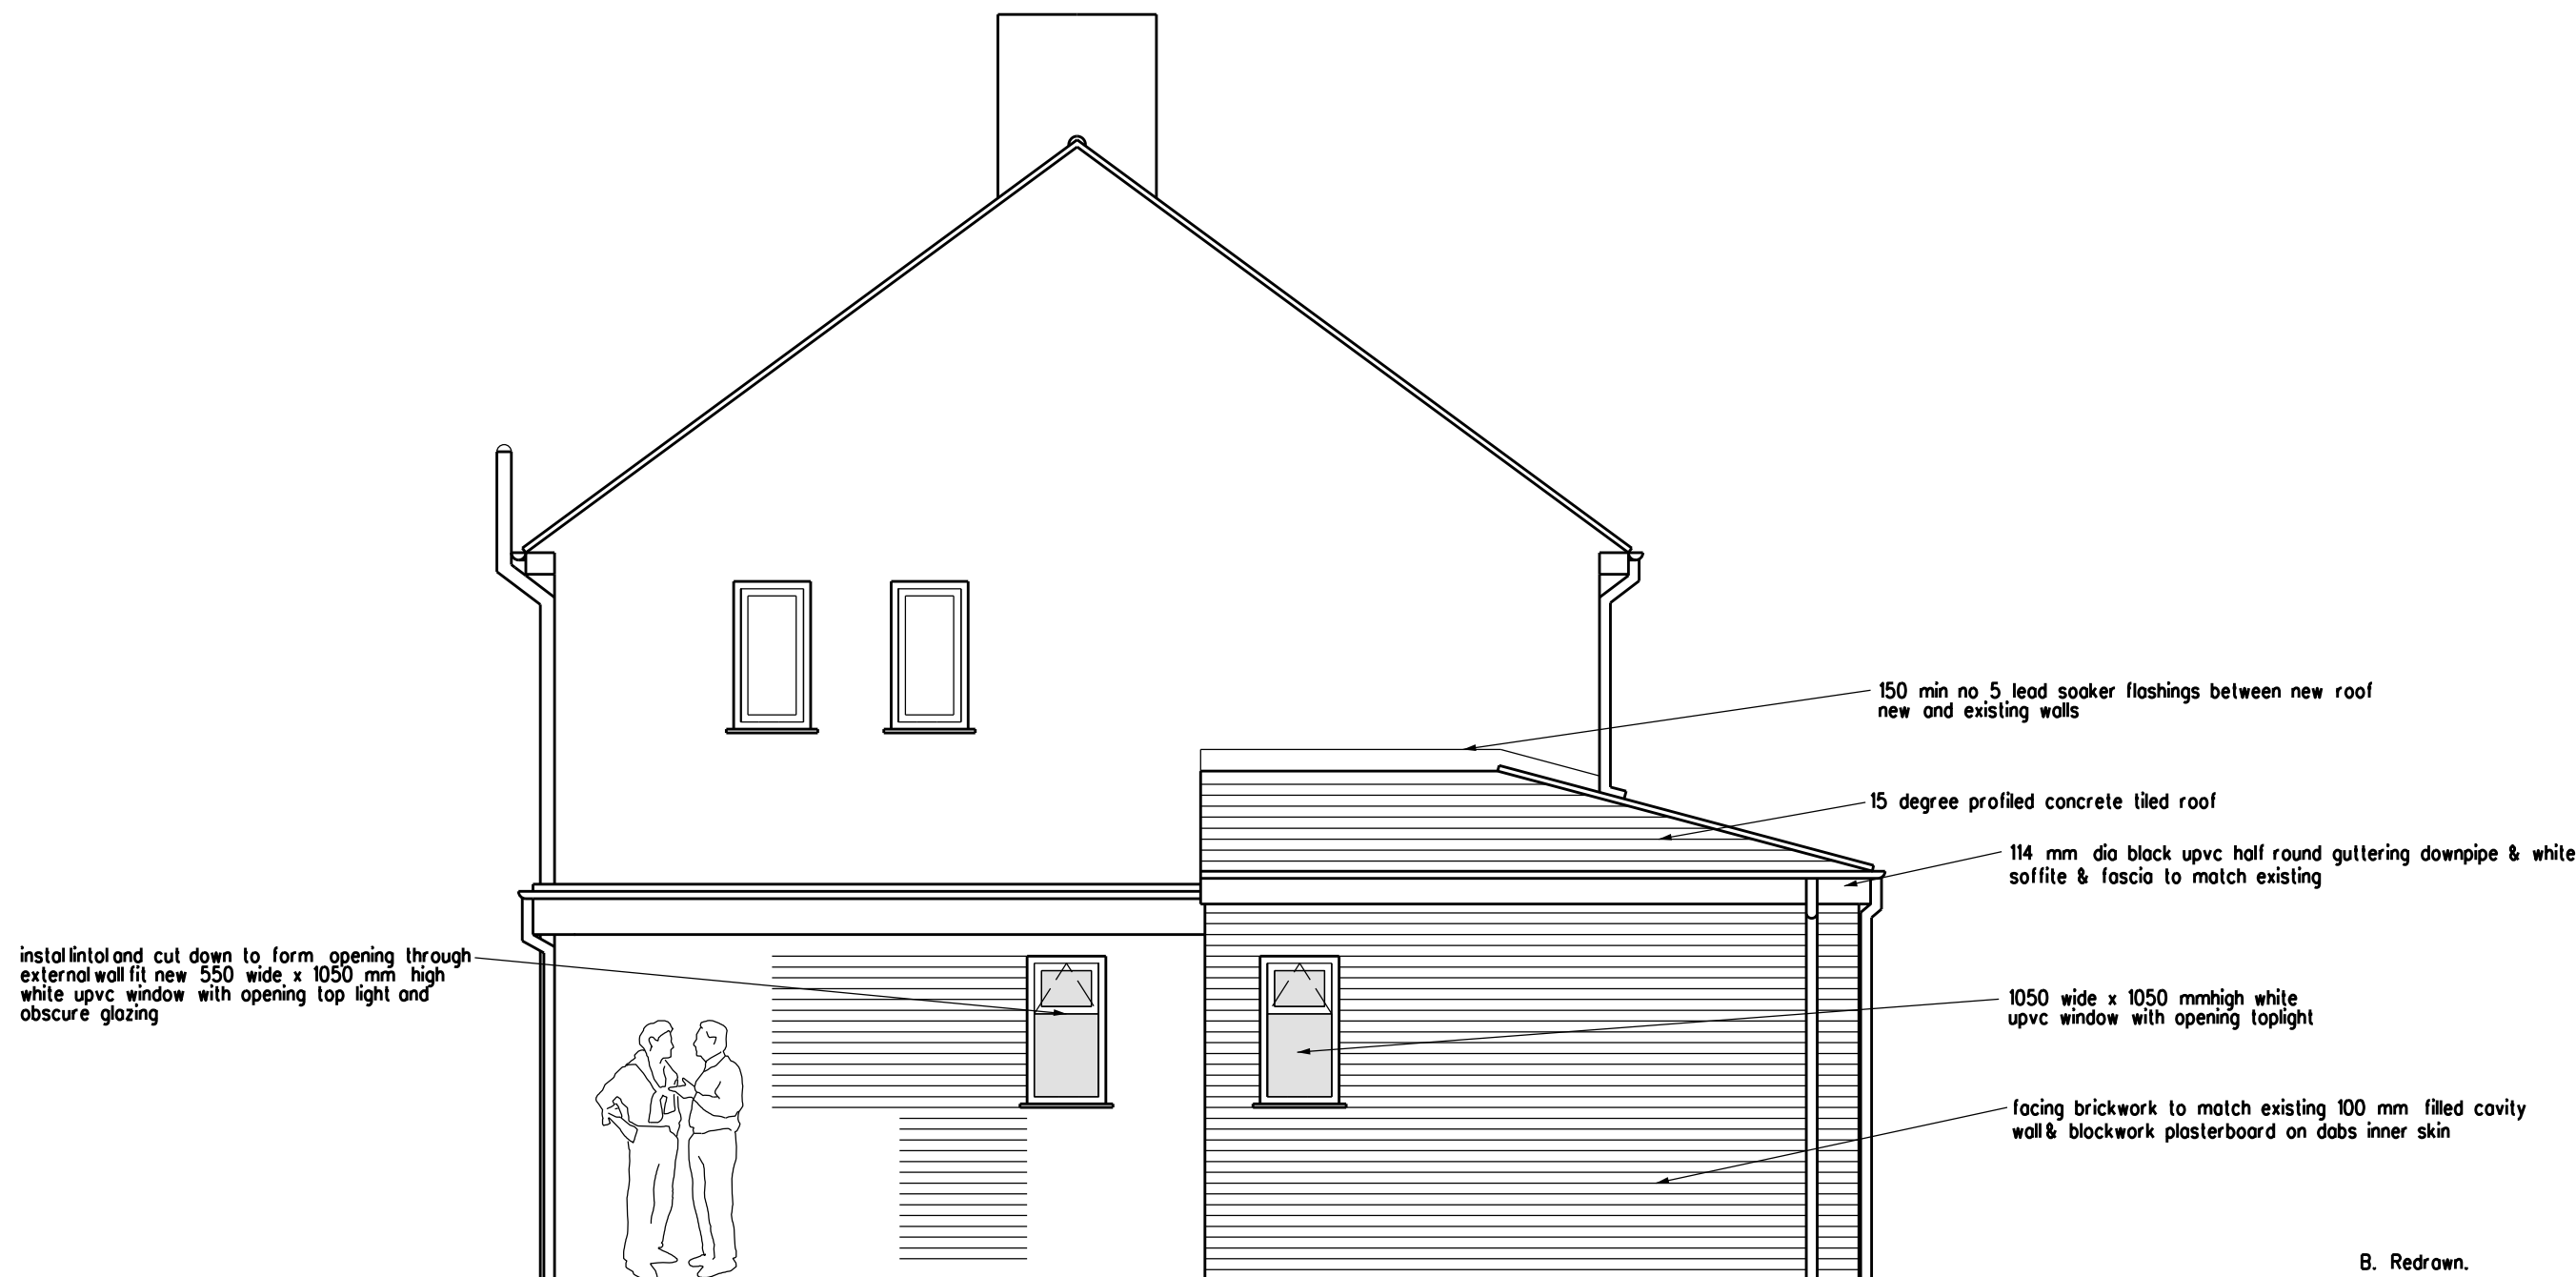

B. Redrawn. 18/05/2023
A. Redrawn. 24/02/2023

PLANNING APPLICATION

REVISION DATE

ARCHITECT
TA ARCHITECTS
11 JOYDENS WOOD ROAD BEXLEY
KENT DA5 2HS Tel 07905 130591
ta140256@googlemail.com

JOB
PROPOSED SINGLE STOREY
EXTENSION
AT 1 REMBRANT DRIVE
NORTHFLEET KENT DA11 8NG

DRAWING
PROPOSED SIDE ELEVATION TO
GAINSBOROUGH DRIVE

SCALE DATE
1:50 AT A3 NOV 2022

DRAWING NO.
CP/07 B

0 1 2 3 4 5 metres